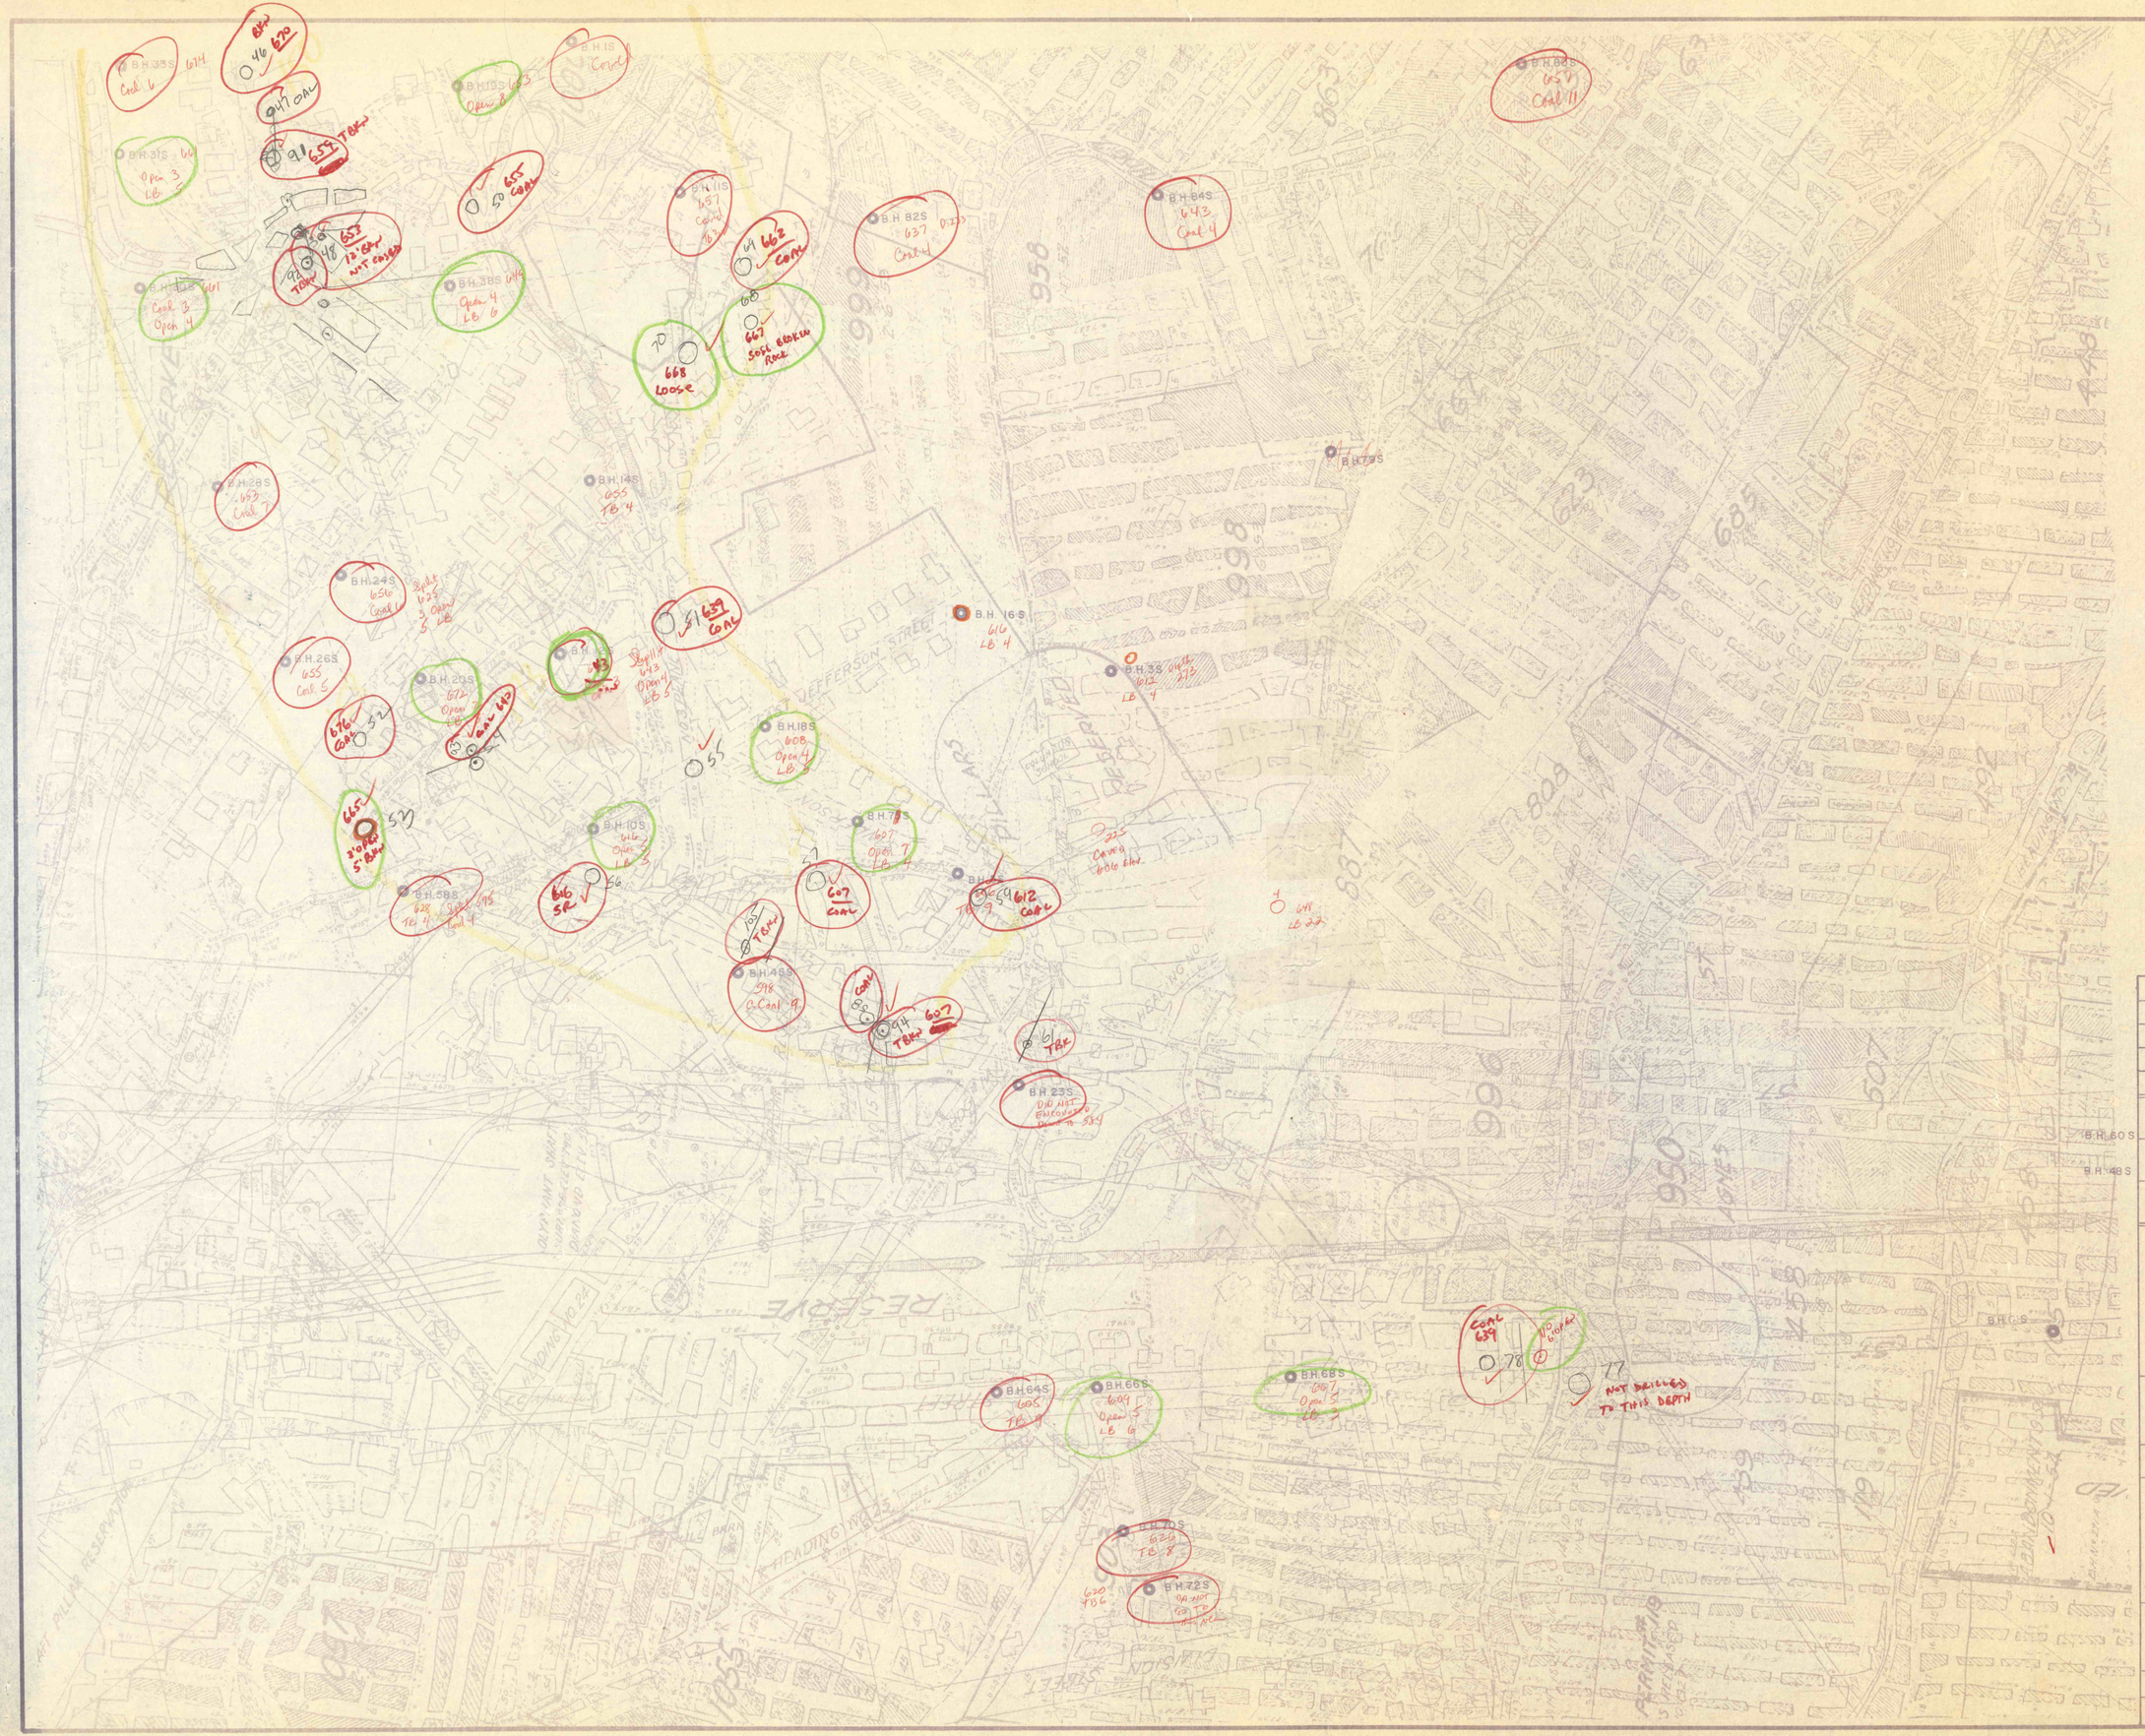


NOTE:
BORE HOLE NUMBERS 41, 44, 47, 54, & 73 COULD NOT BE LOCATED BECAUSE NO CASINGS WERE PROVIDED.

| NO. | DATE | REVISION | APP |
|---|---|---|---|
| | | | |

SUBMITTED
DESIGNER
APPROVED
DISTRICT ENGINEER, WILKES-BARRE
APPROVED
DIRECTOR, BUREAU OF ABANDONED MINE RECLAMATION

COMMONWEALTH OF PENNSYLVANIA
DEPARTMENT OF ENVIRONMENTAL RESOURCES
OFFICE OF RESOURCES MANAGEMENT

PROJECT NO.

HYDRAULIC BACKFILLING PROJECT
OLYPHANT PROJECT AREA
BOROUGH OF OLYPHANT
LACKAWANNA COUNTY, PENNSYLVANIA

OLYPHANT COLLIERY
DIAMOND BED

| DRAWN BY | DATE | DRAWING NO. |
|---|---|---|
| F.C.S. & A. | 8/9/84 | 17 of 20 |
| CHECKED BY | SCALE 1 in. = 100 ft. | |