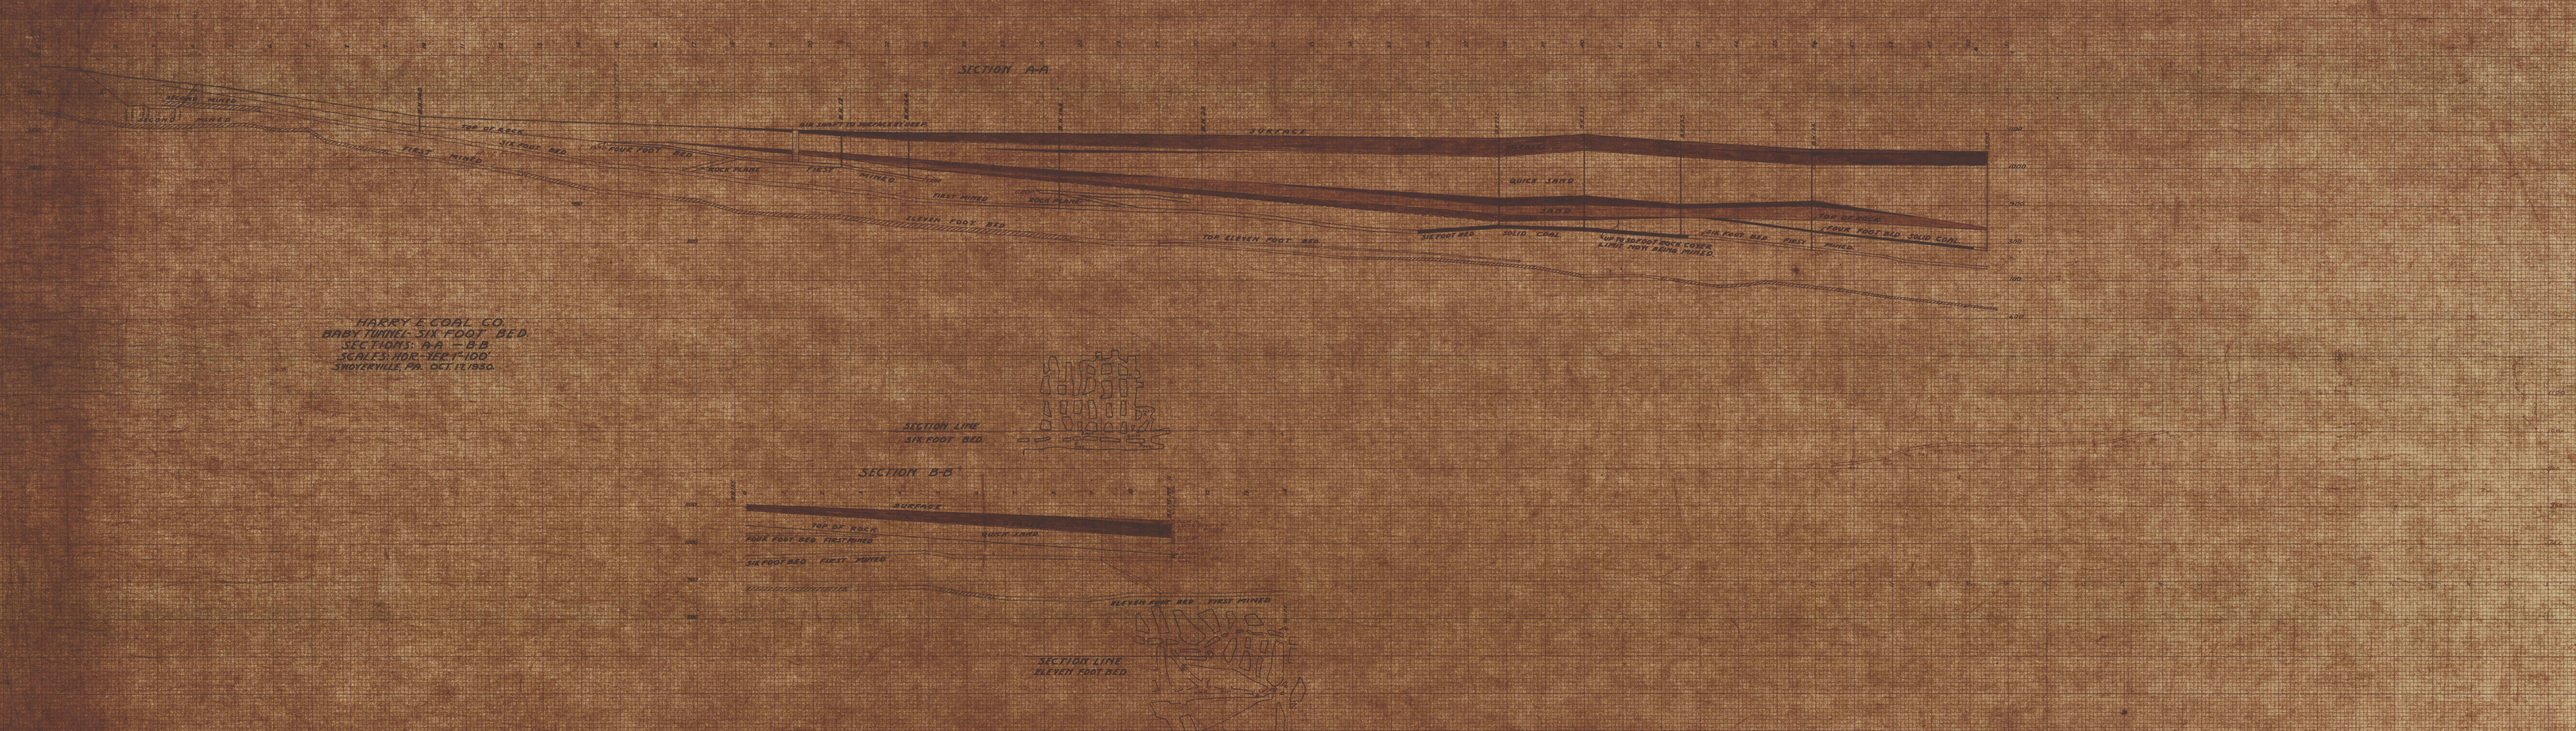
SECTION A-A
SURFACE
TOP OF ROCK
SIX FOOT BED
FOUR FOOT BED
ROOF ROCK
FIRST MINED
SECOND MINED
ELEVEN FOOT BED
QUICK SAND
SURFACE
TOP OF ROCK
SIX FOOT BED
SOLID COAL
FOUR FOOT BED
FIRST MINED
SECOND MINED
FOUR FOOT BED SOLID COAL
HARRY E COAL CO.
BABY TUNNEL SIX FOOT BED
SECTIONS: A-A — B-B
SCALES: HOR. 1EE 1"-100'
SMOYERVILLE, PA. OCT. 12, 1950.
SECTION LINE
SIX FOOT BED.
SECTION B-B
SURFACE
TOP OF ROCK
QUICK SAND
FOUR FOOT BED. FIRST MINED
SIX FOOT BED. FIRST MINED
ELEVEN FOOT BED. FIRST MINED
SECTION LINE
ELEVEN FOOT BED.