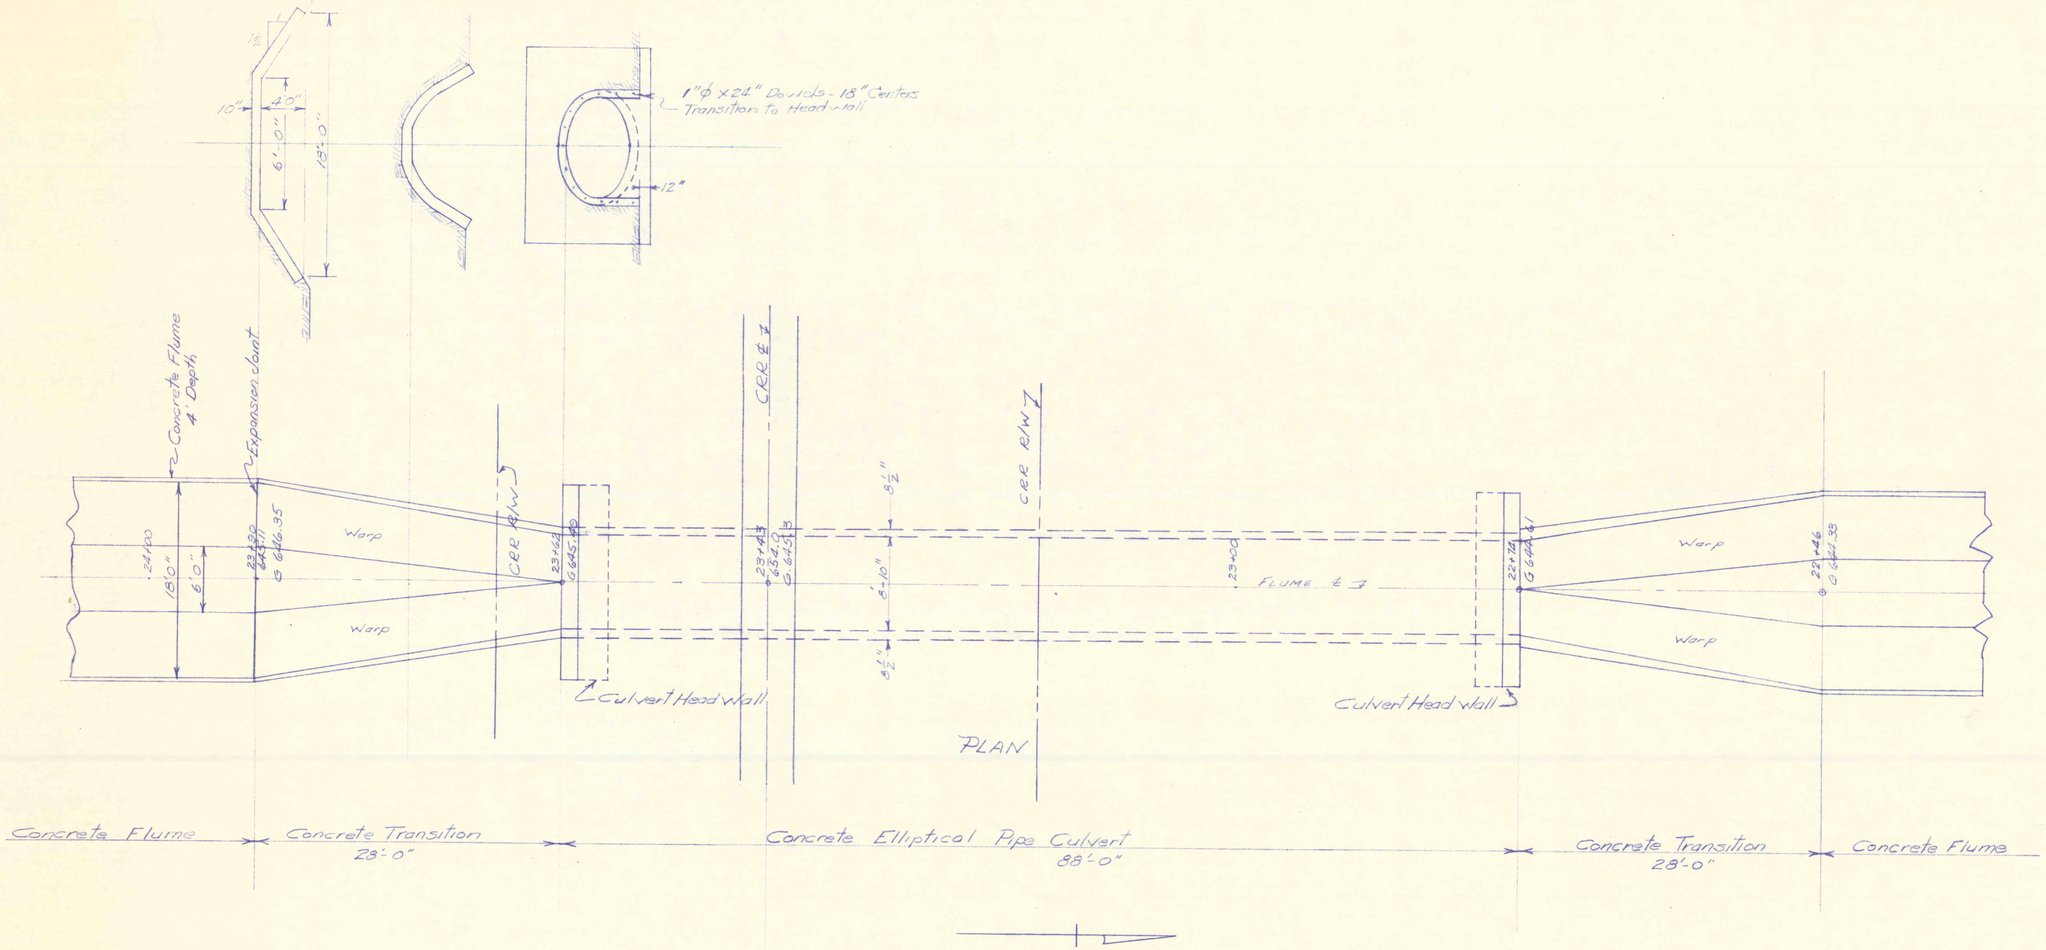

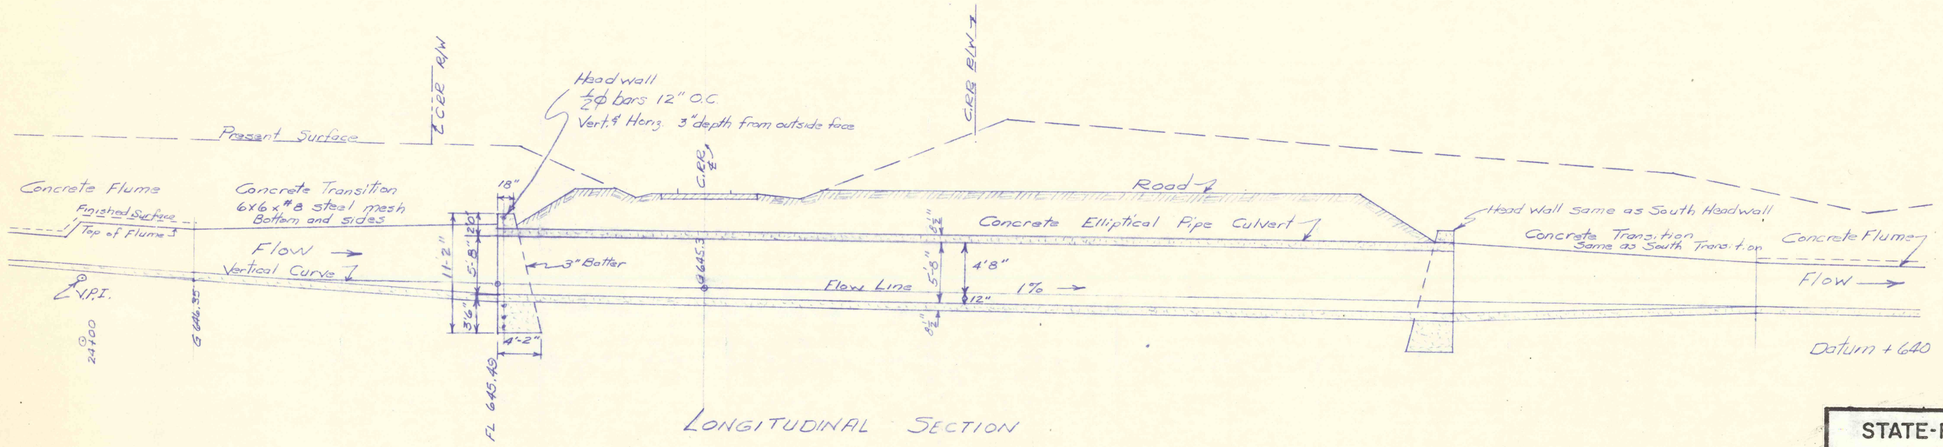

ELLIPTICAL REINFORCED CONCRETE PIPE CULVERT

UNDER C.R.R. OF N.J.

Scale: 1/8" = 12"

STATE-FEDERAL MINE WATER CONTROL PROJECT NO. ___

ESPY CREEK CHANNEL IMPROVEMENTS

NANTICOKE CITY, HANOVER & NEWPORT TWPS., LUZ. CO., PA.

PENNA. DEPT. OF ENVIRONMENTAL RESOURCES

SCALE: As noted JANUARY 1971

Drawing No. 12 12 of 15