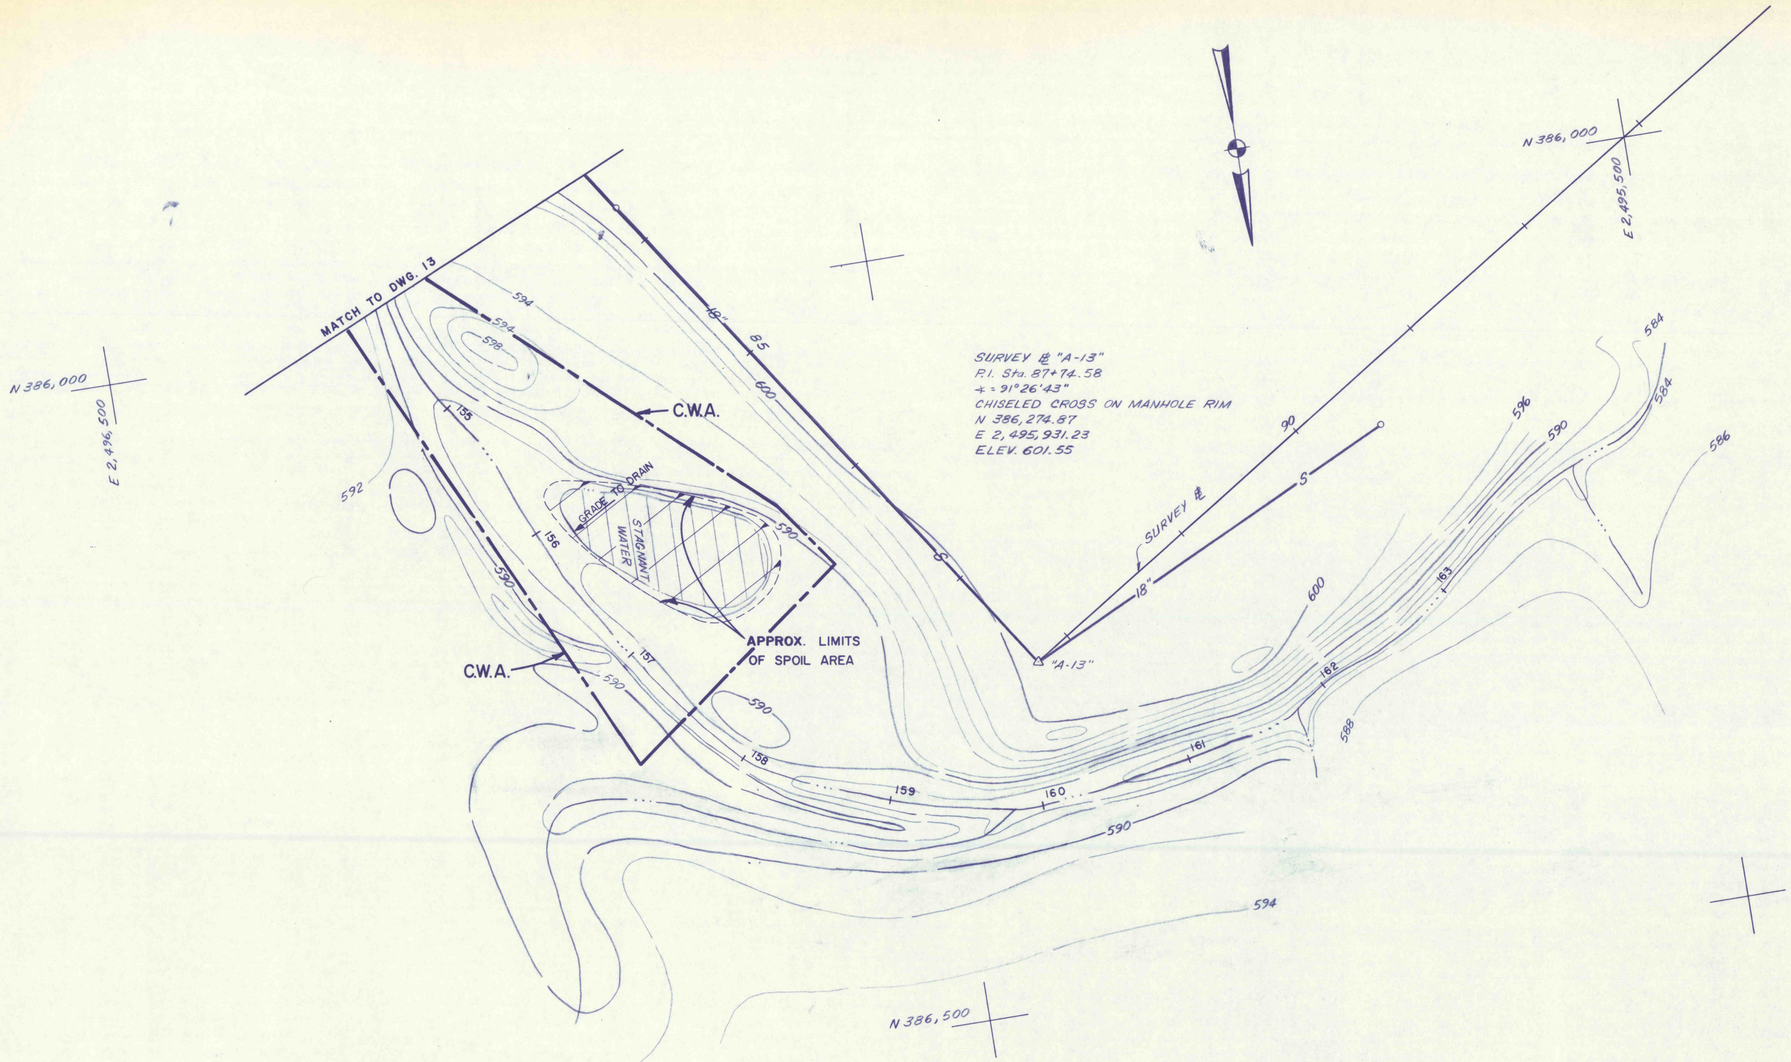

PLAN

SCALE: 1 IN. = 50 FT.

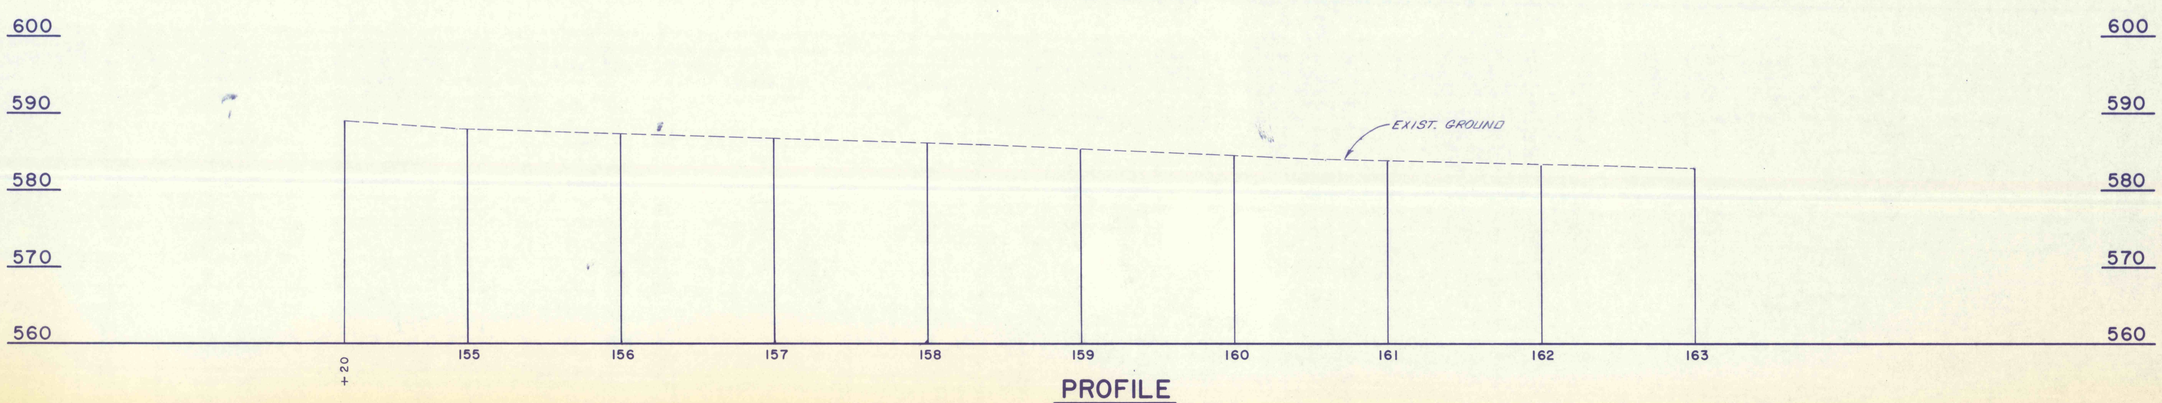

PROFILE

NO.	DATE	REVISION	APPR.

SUBMITTED

PROFESSIONAL

APPROVED

CHIEF - DIVISION OF MINE RECLAMATION

APPROVED

DIRECTOR - BUREAU OF DESIGN

FINAL

S.J.M. JUL 28 1977

COMMONWEALTH OF PENNSYLVANIA
DEPARTMENT OF ENVIRONMENTAL RESOURCES
OFFICE OF RESOURCES MANAGEMENT

CONTRACT NO. SL 181-3-101.1

SUGAR NOTCH RUN AMD ABATEMENT PROJECT
WARRIOR CREEK AND SOLOMON CREEK WATERSHEDS

GEO-Technical Services
CONSULTING ENGINEERS & GEOLOGISTS
851 So. 19th St. HARRISBURG, PENNA.

PLAN & PROFILE
STA. 154+20 TO STA. 163+00

DRAWN BY	DATE	DRAWING NO.
WEH	MAY 1977	14 of 40
CHECKED BY	SCALE	
SJM	As Shown	