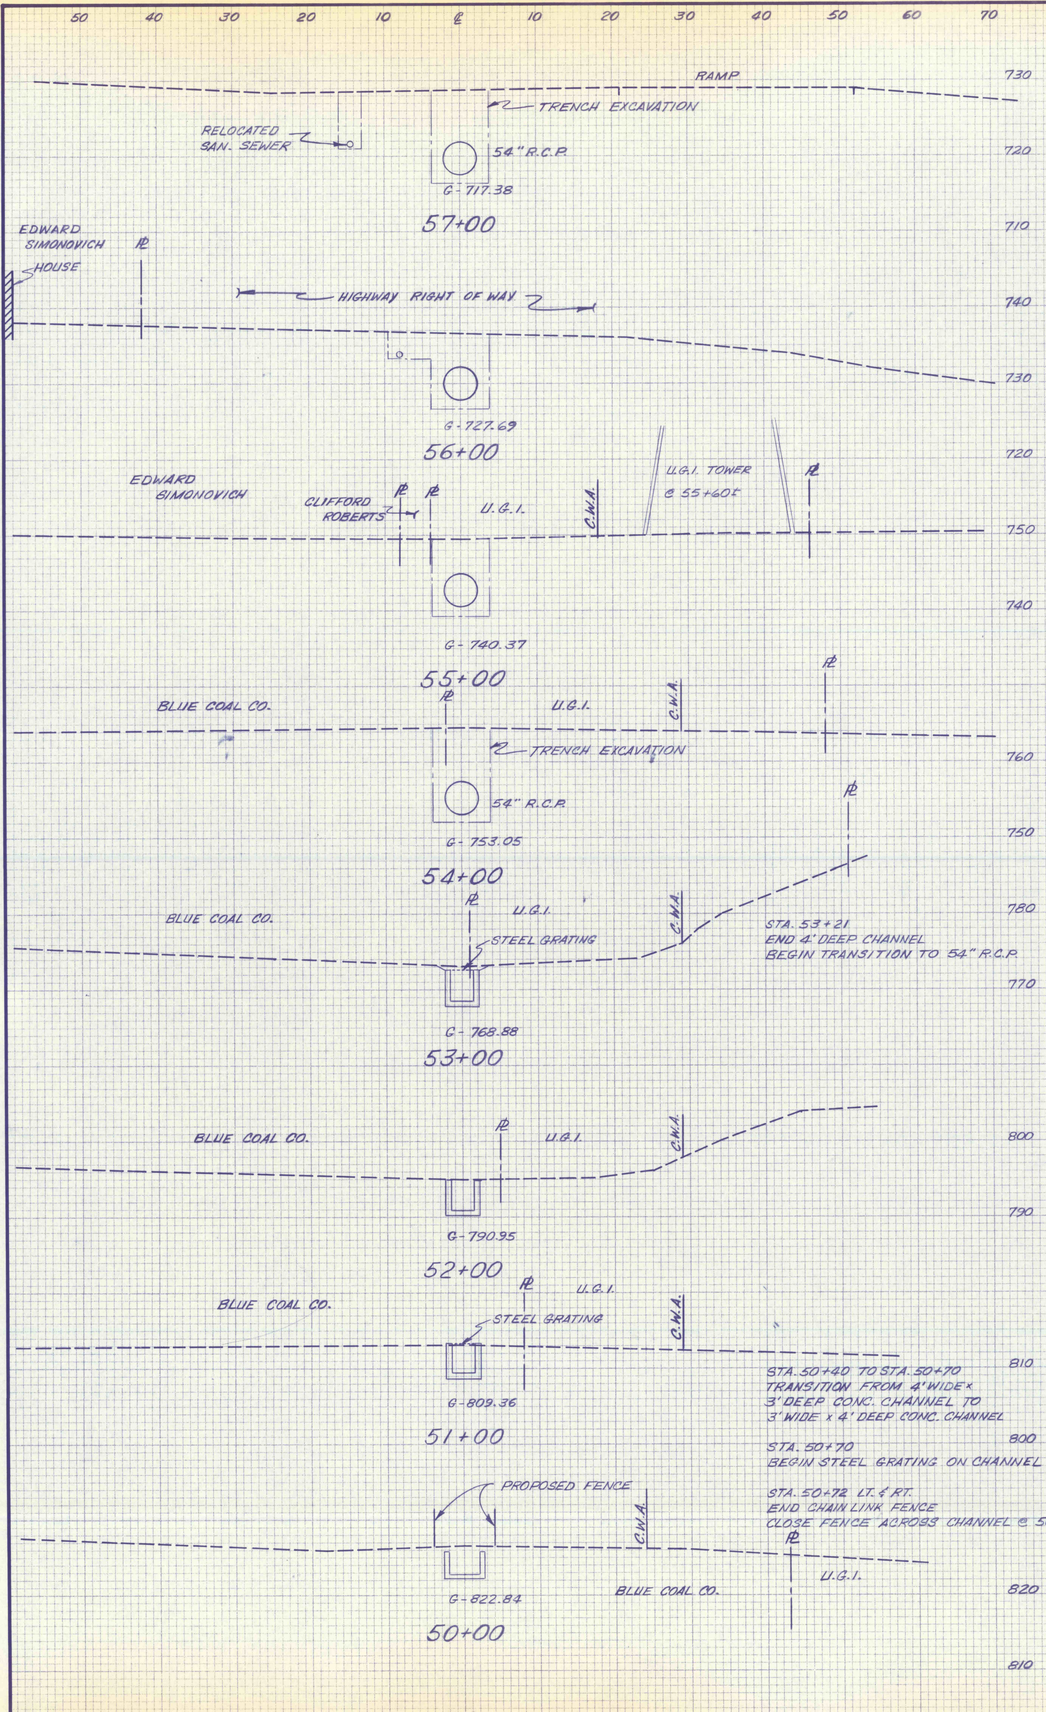

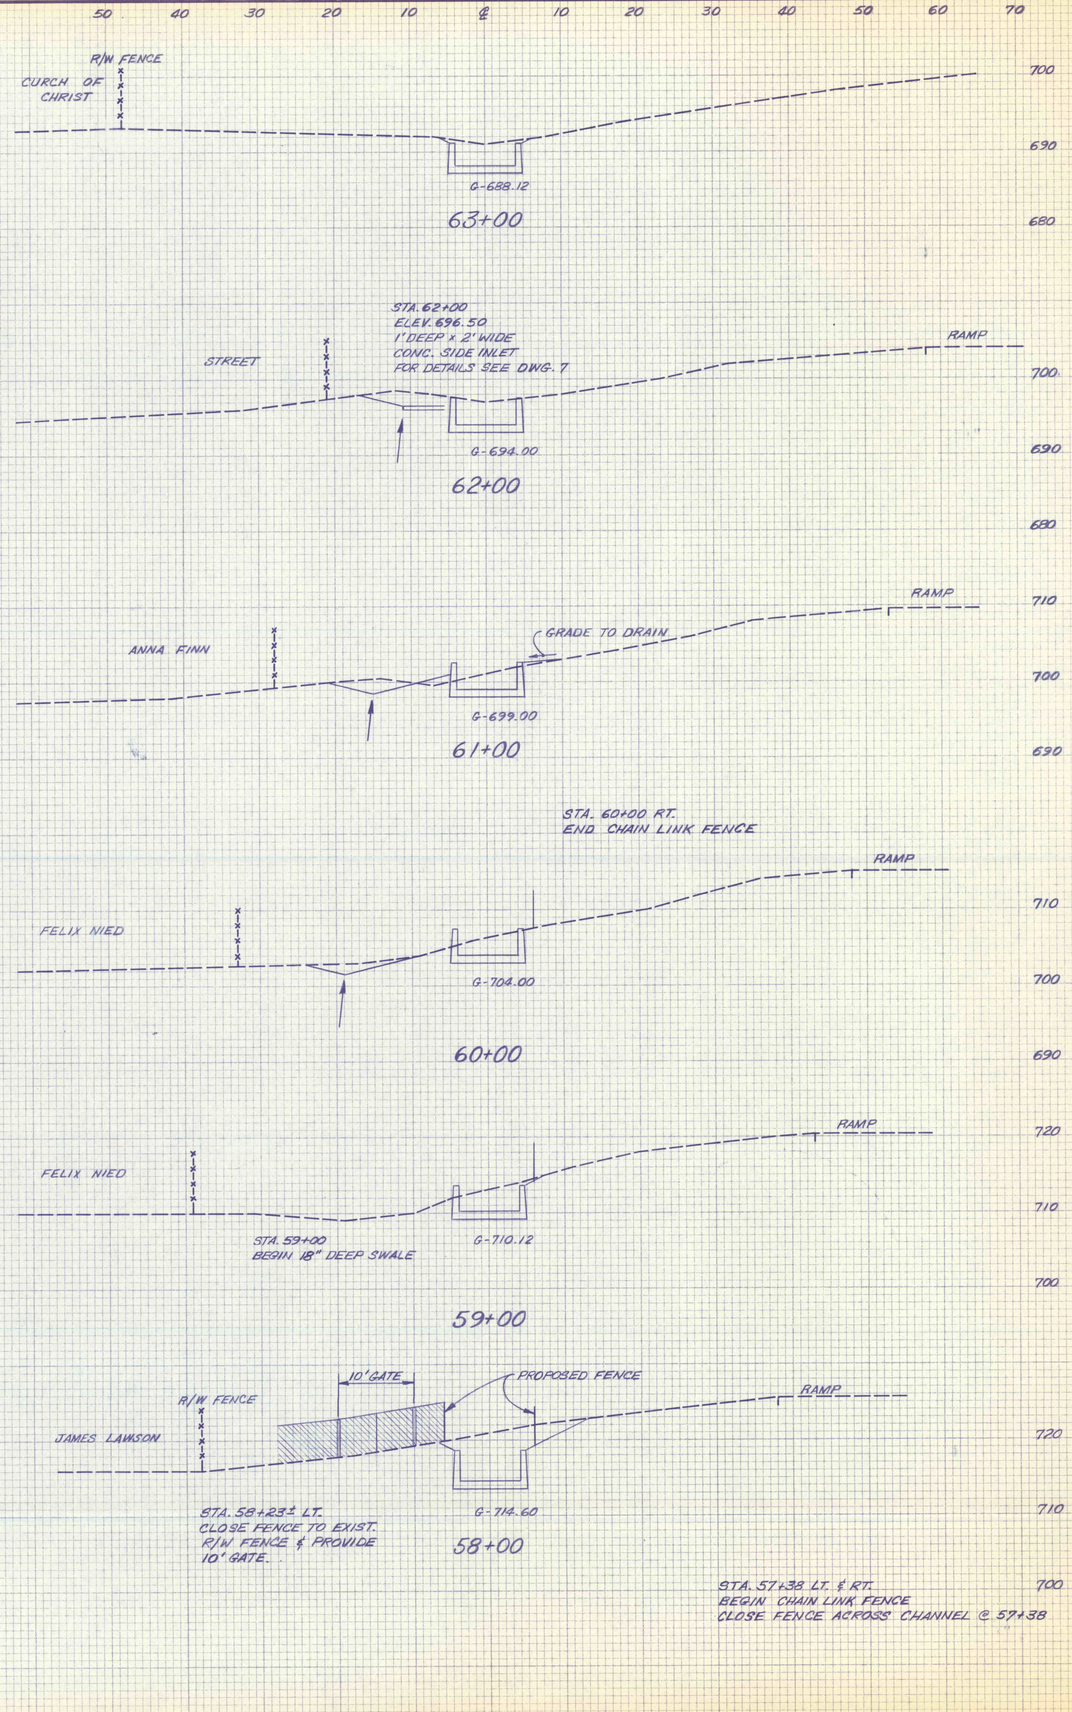

NO.	DATE	REVISION	APPR

SUBMITTED

PROFESSIONAL

APPROVED

CHIEF - DIVISION OF MINE RECLAMATION

APPROVED

DIRECTOR - BUREAU OF DESIGN

FINAL

S.J.M. JUL 28 1977

COMMONWEALTH OF PENNSYLVANIA
DEPARTMENT OF ENVIRONMENTAL RESOURCES
OFFICE OF RESOURCES MANAGEMENT

CONTRACT NO. SL 181-3-101.1

SUGAR NOTCH RUN AMD ABATEMENT PROJECT WARRIOR CREEK AND SOLOMON CREEK WATERSHEDS

GEO-Technical Services
CONSULTING ENGINEERS & GEOLOGISTS
HARRISBURG, PA.

CROSS SECTIONS
STA. 50+00 TO STA. 63+00

DRAWN BY	DATE
WEH	MAY 1977
CHECKED BY	SCALE
SJM	As Shown