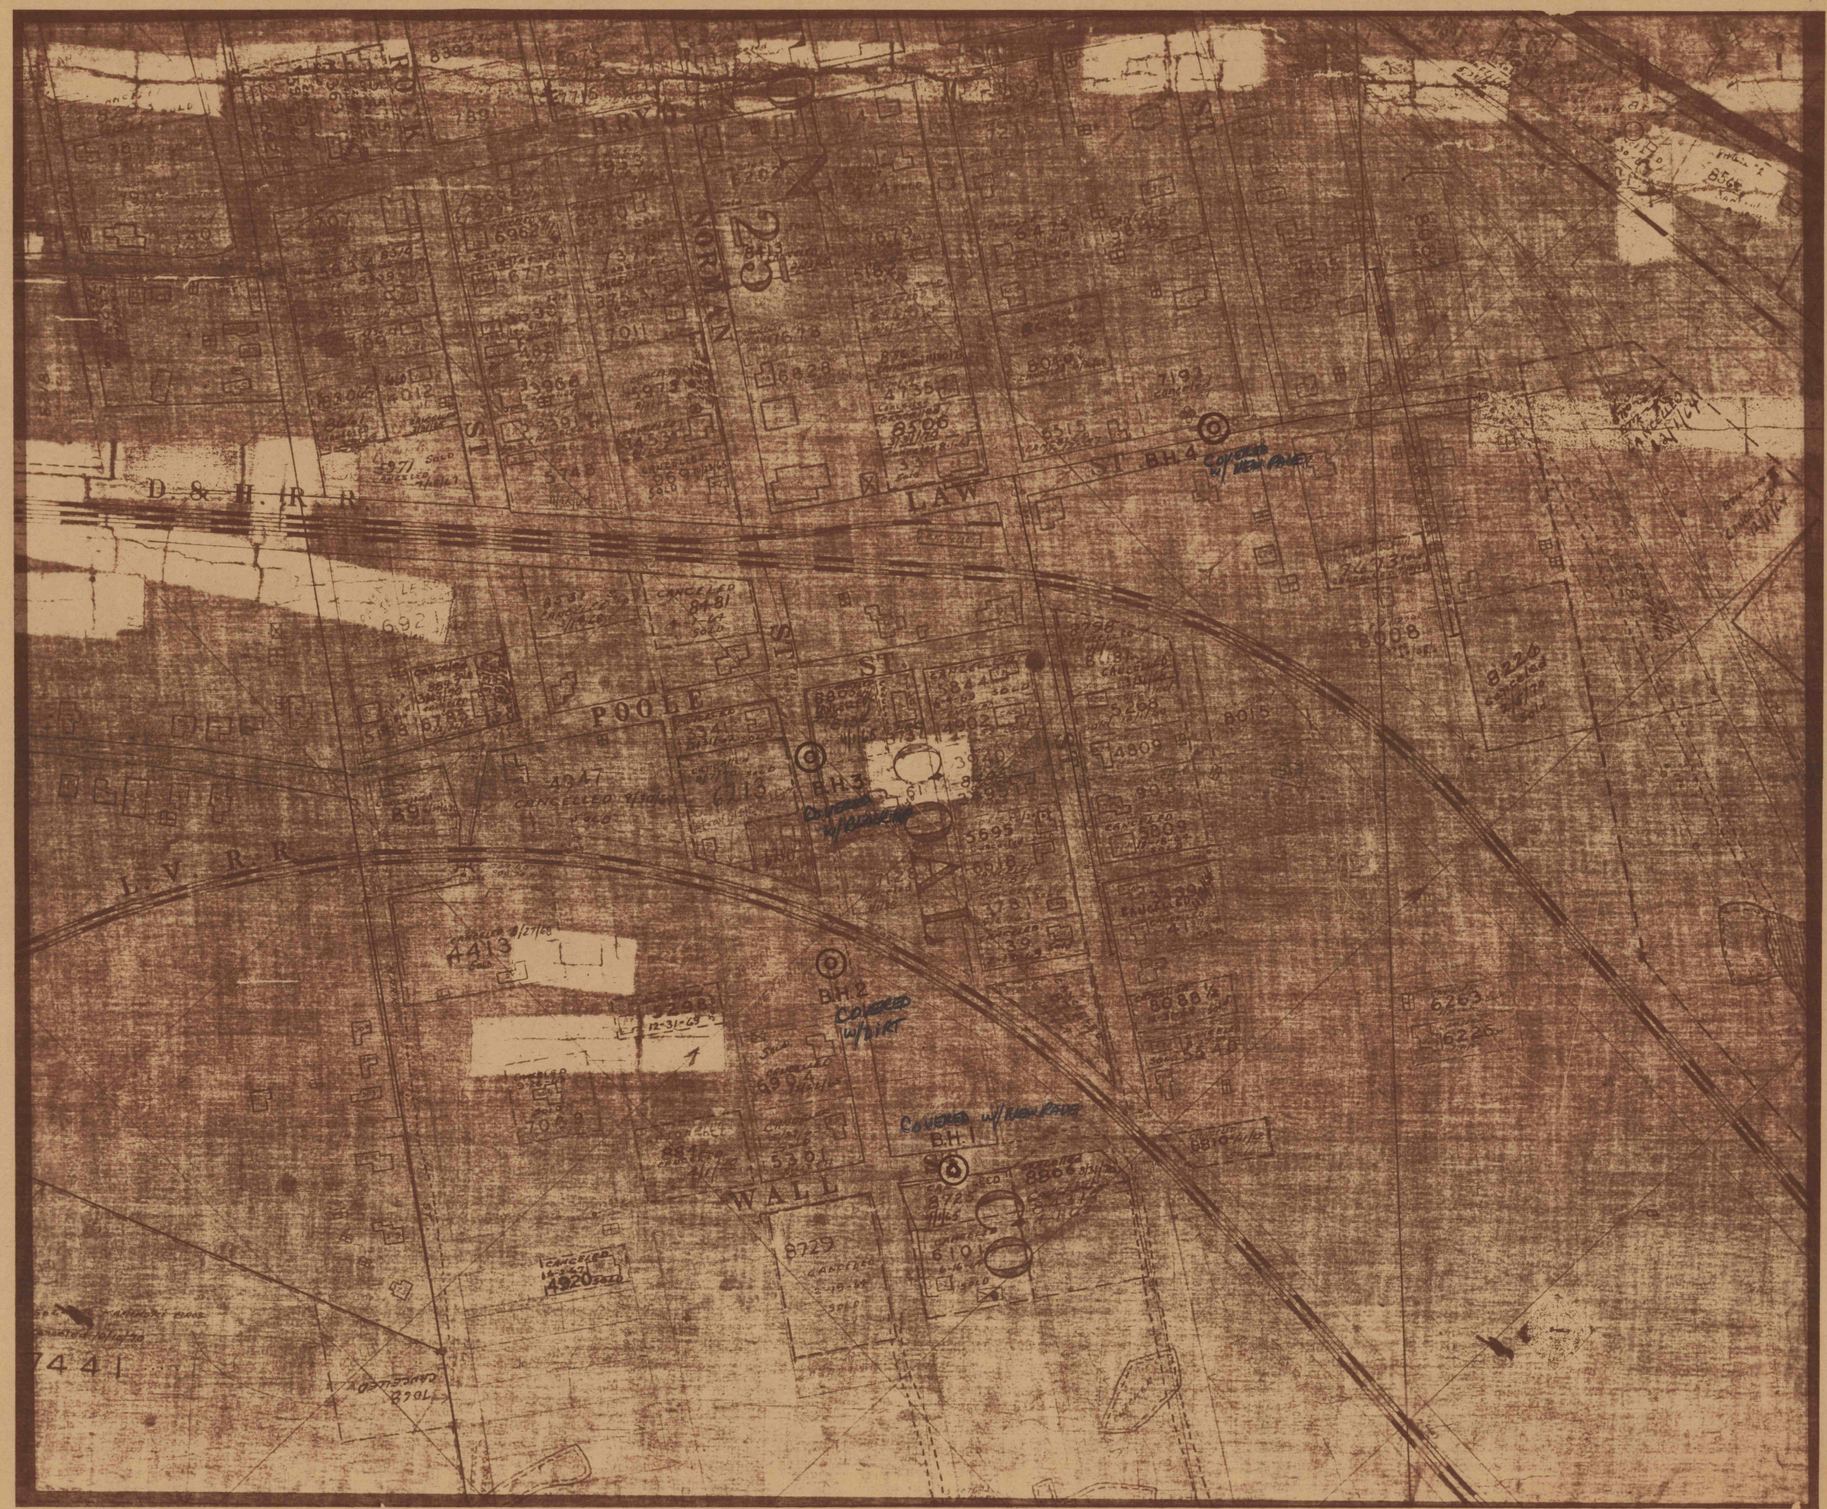

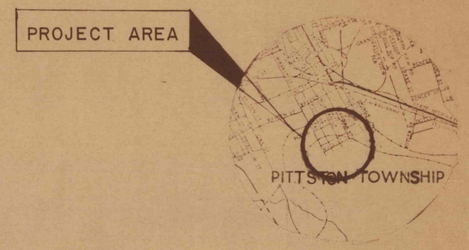

LOCATION MAP
NOT TO SCALE

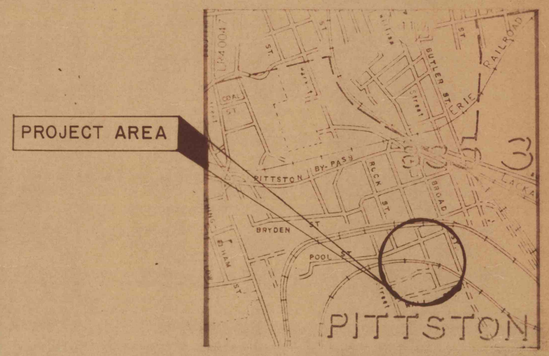

SITE PLAN
NOT TO SCALE

NO.	DATE	REVISION	APPR.

SUBMITTED
DESIGN ENGINEER
APPROVED
DISTRICT ENGINEER – ANTHRACITE
APPROVED
DIRECTOR – BUREAU OF RESOURCES PROGRAMMING

(SEALS)

COMMONWEALTH OF PENNSYLVANIA
DEPARTMENT OF ENVIRONMENTAL RESOURCES
OFFICE OF RESOURCES MANAGEMENT

PROJECT NO. SL-451

TITLE CORE BORING SUB-SURFACE INVESTIGATION
PITTSTON TOWNSHIP
LUZERNE COUNTY, PENNA.

SHEET DESCRIPTION
BUTLER COLLIERY SURFACE

DRAWN BY	DATE	DRAWING NO.
CHECKED BY	SCALE AS SHOWN	SL-451-1.1

LEGEND - ⊙ EXPLORATORY BOREHOLES

——— GAS PIPELINE

- - - - - - WATER PIPELINE

(717) 654-3353
PITTSTON GAS CO., PITTSTON, PA BOX 668

PENNA. GAS & WATER CO.
39 PUBLIC SQUARE
WILKES-BARRE, PA. (717) 824-8711

SCALE - 1" = 100'