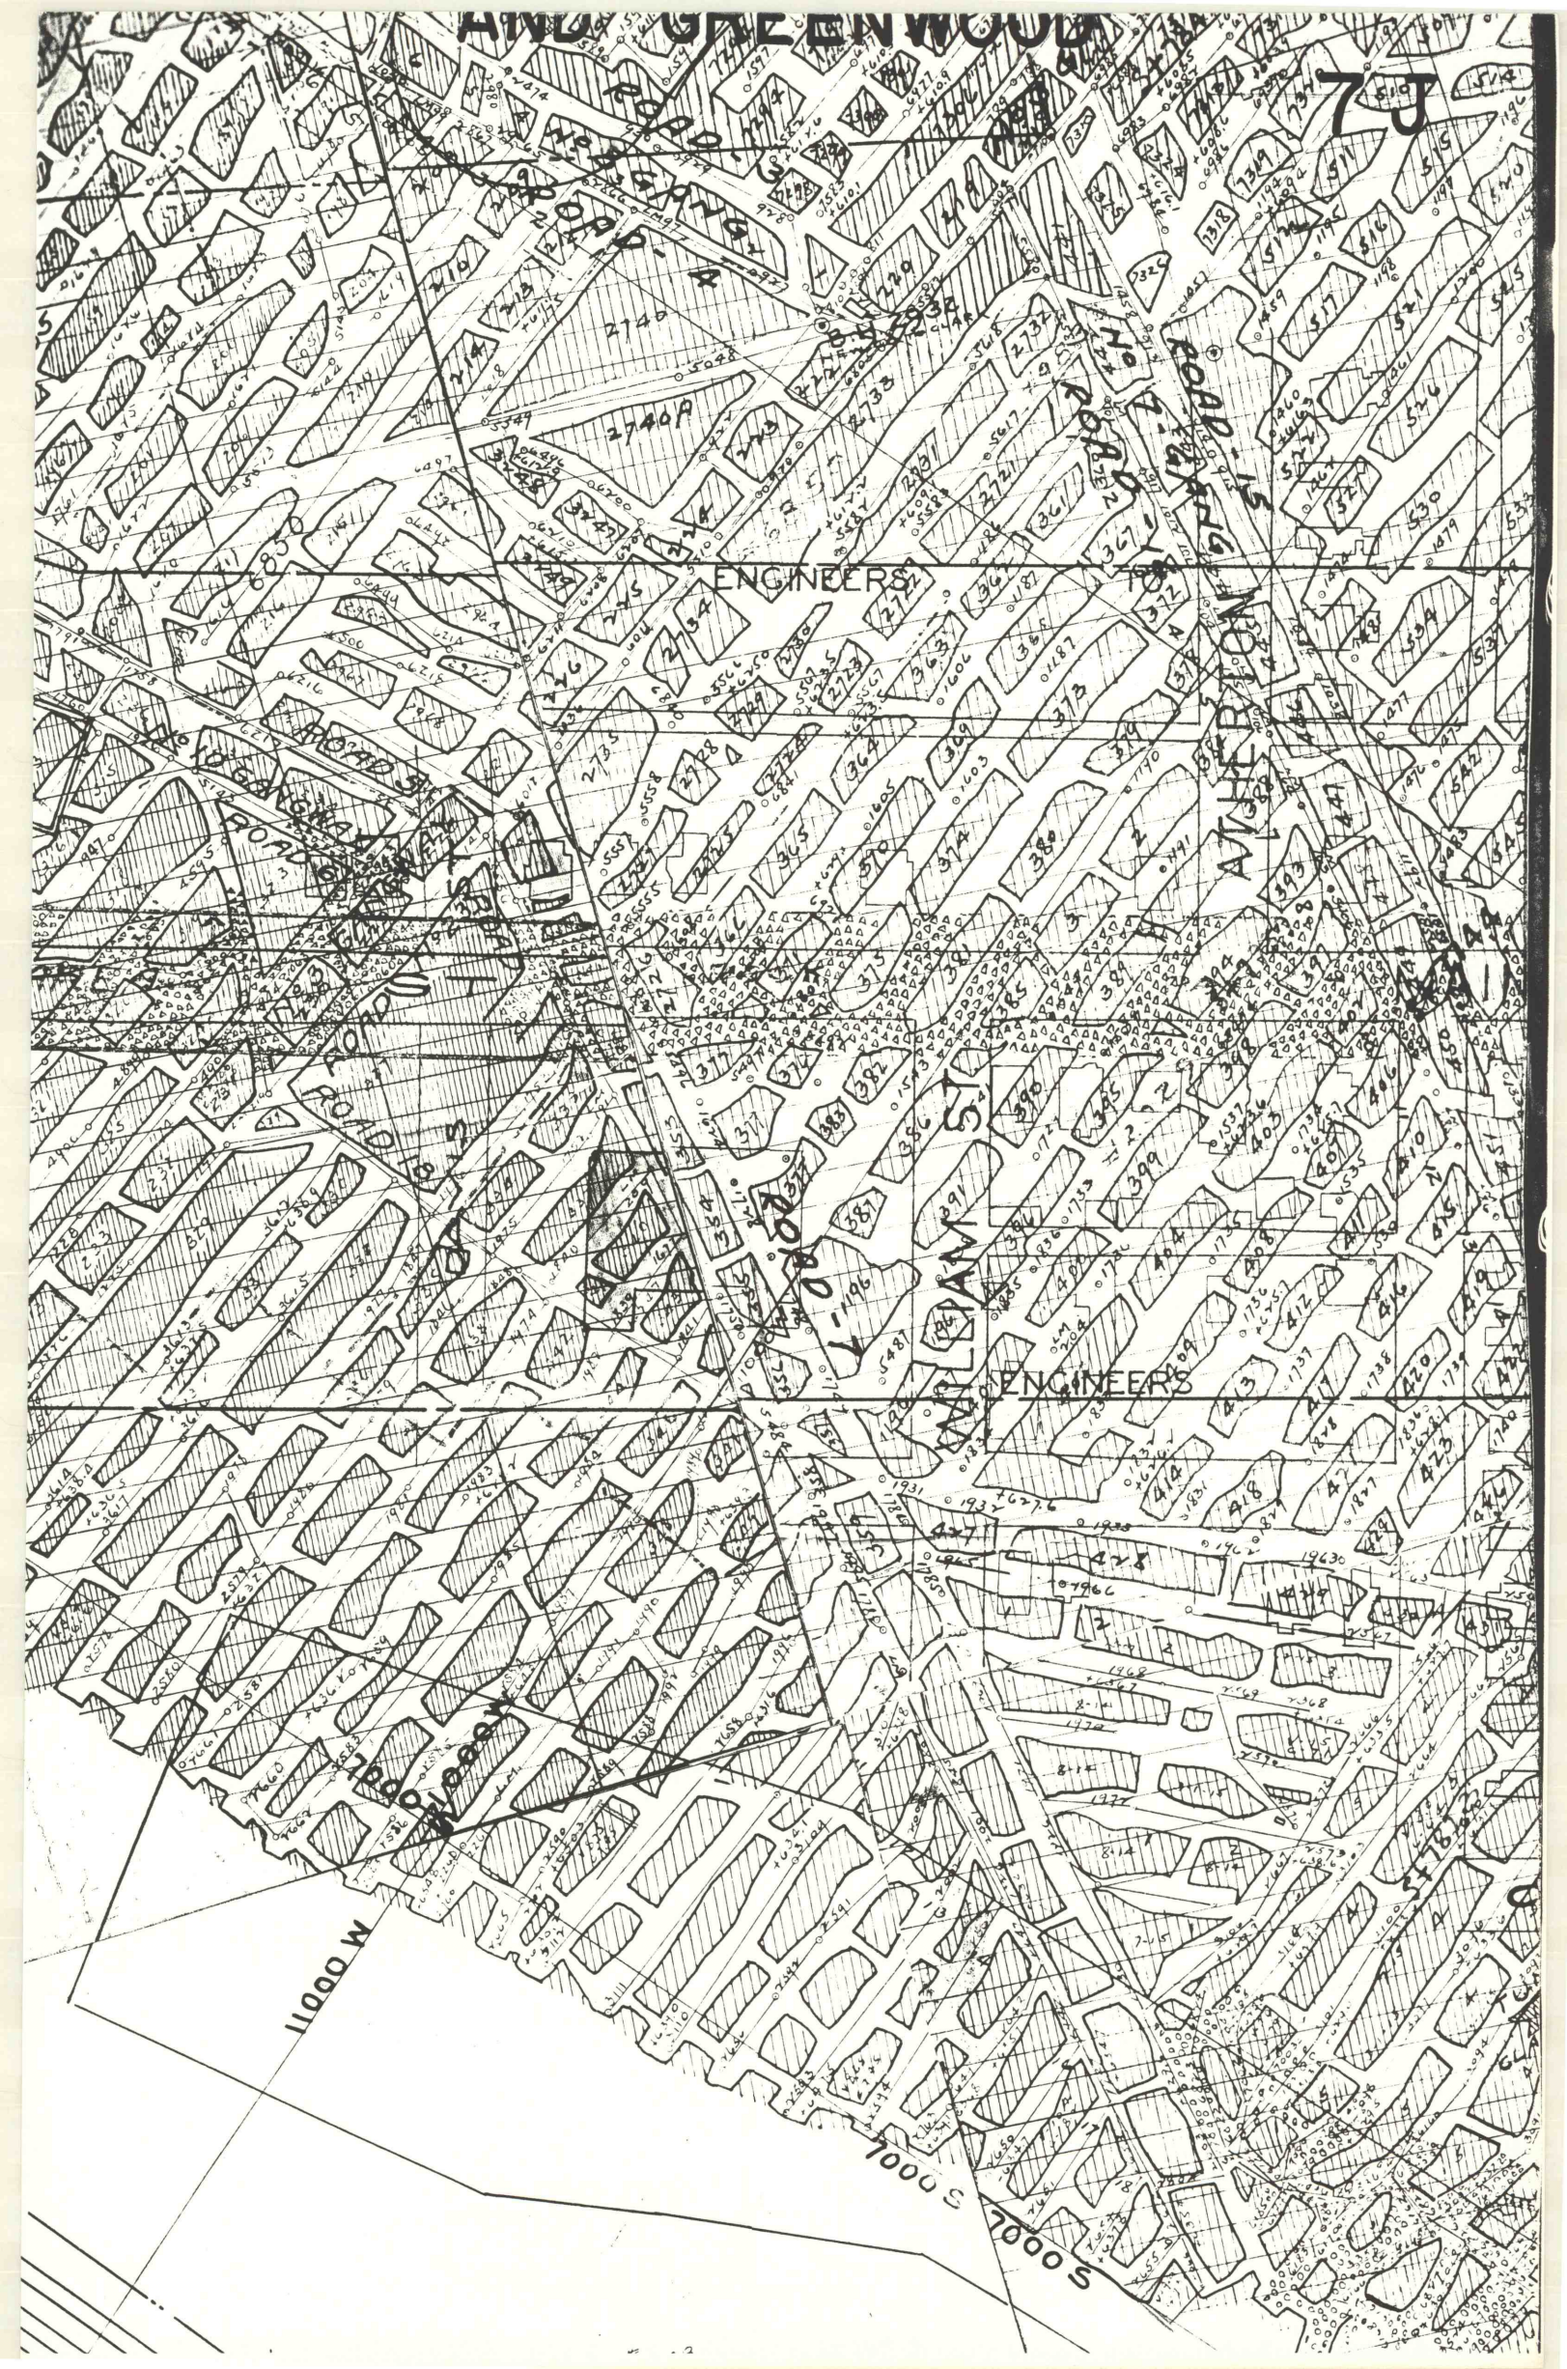
AND GREENWOOD
7J
ENGINEERS
ENGINEERS
ATHERTON
WILLIAM ST
ROAD-7
ROAD-4
ROAD-15
11000 W
7000 S
7000 S