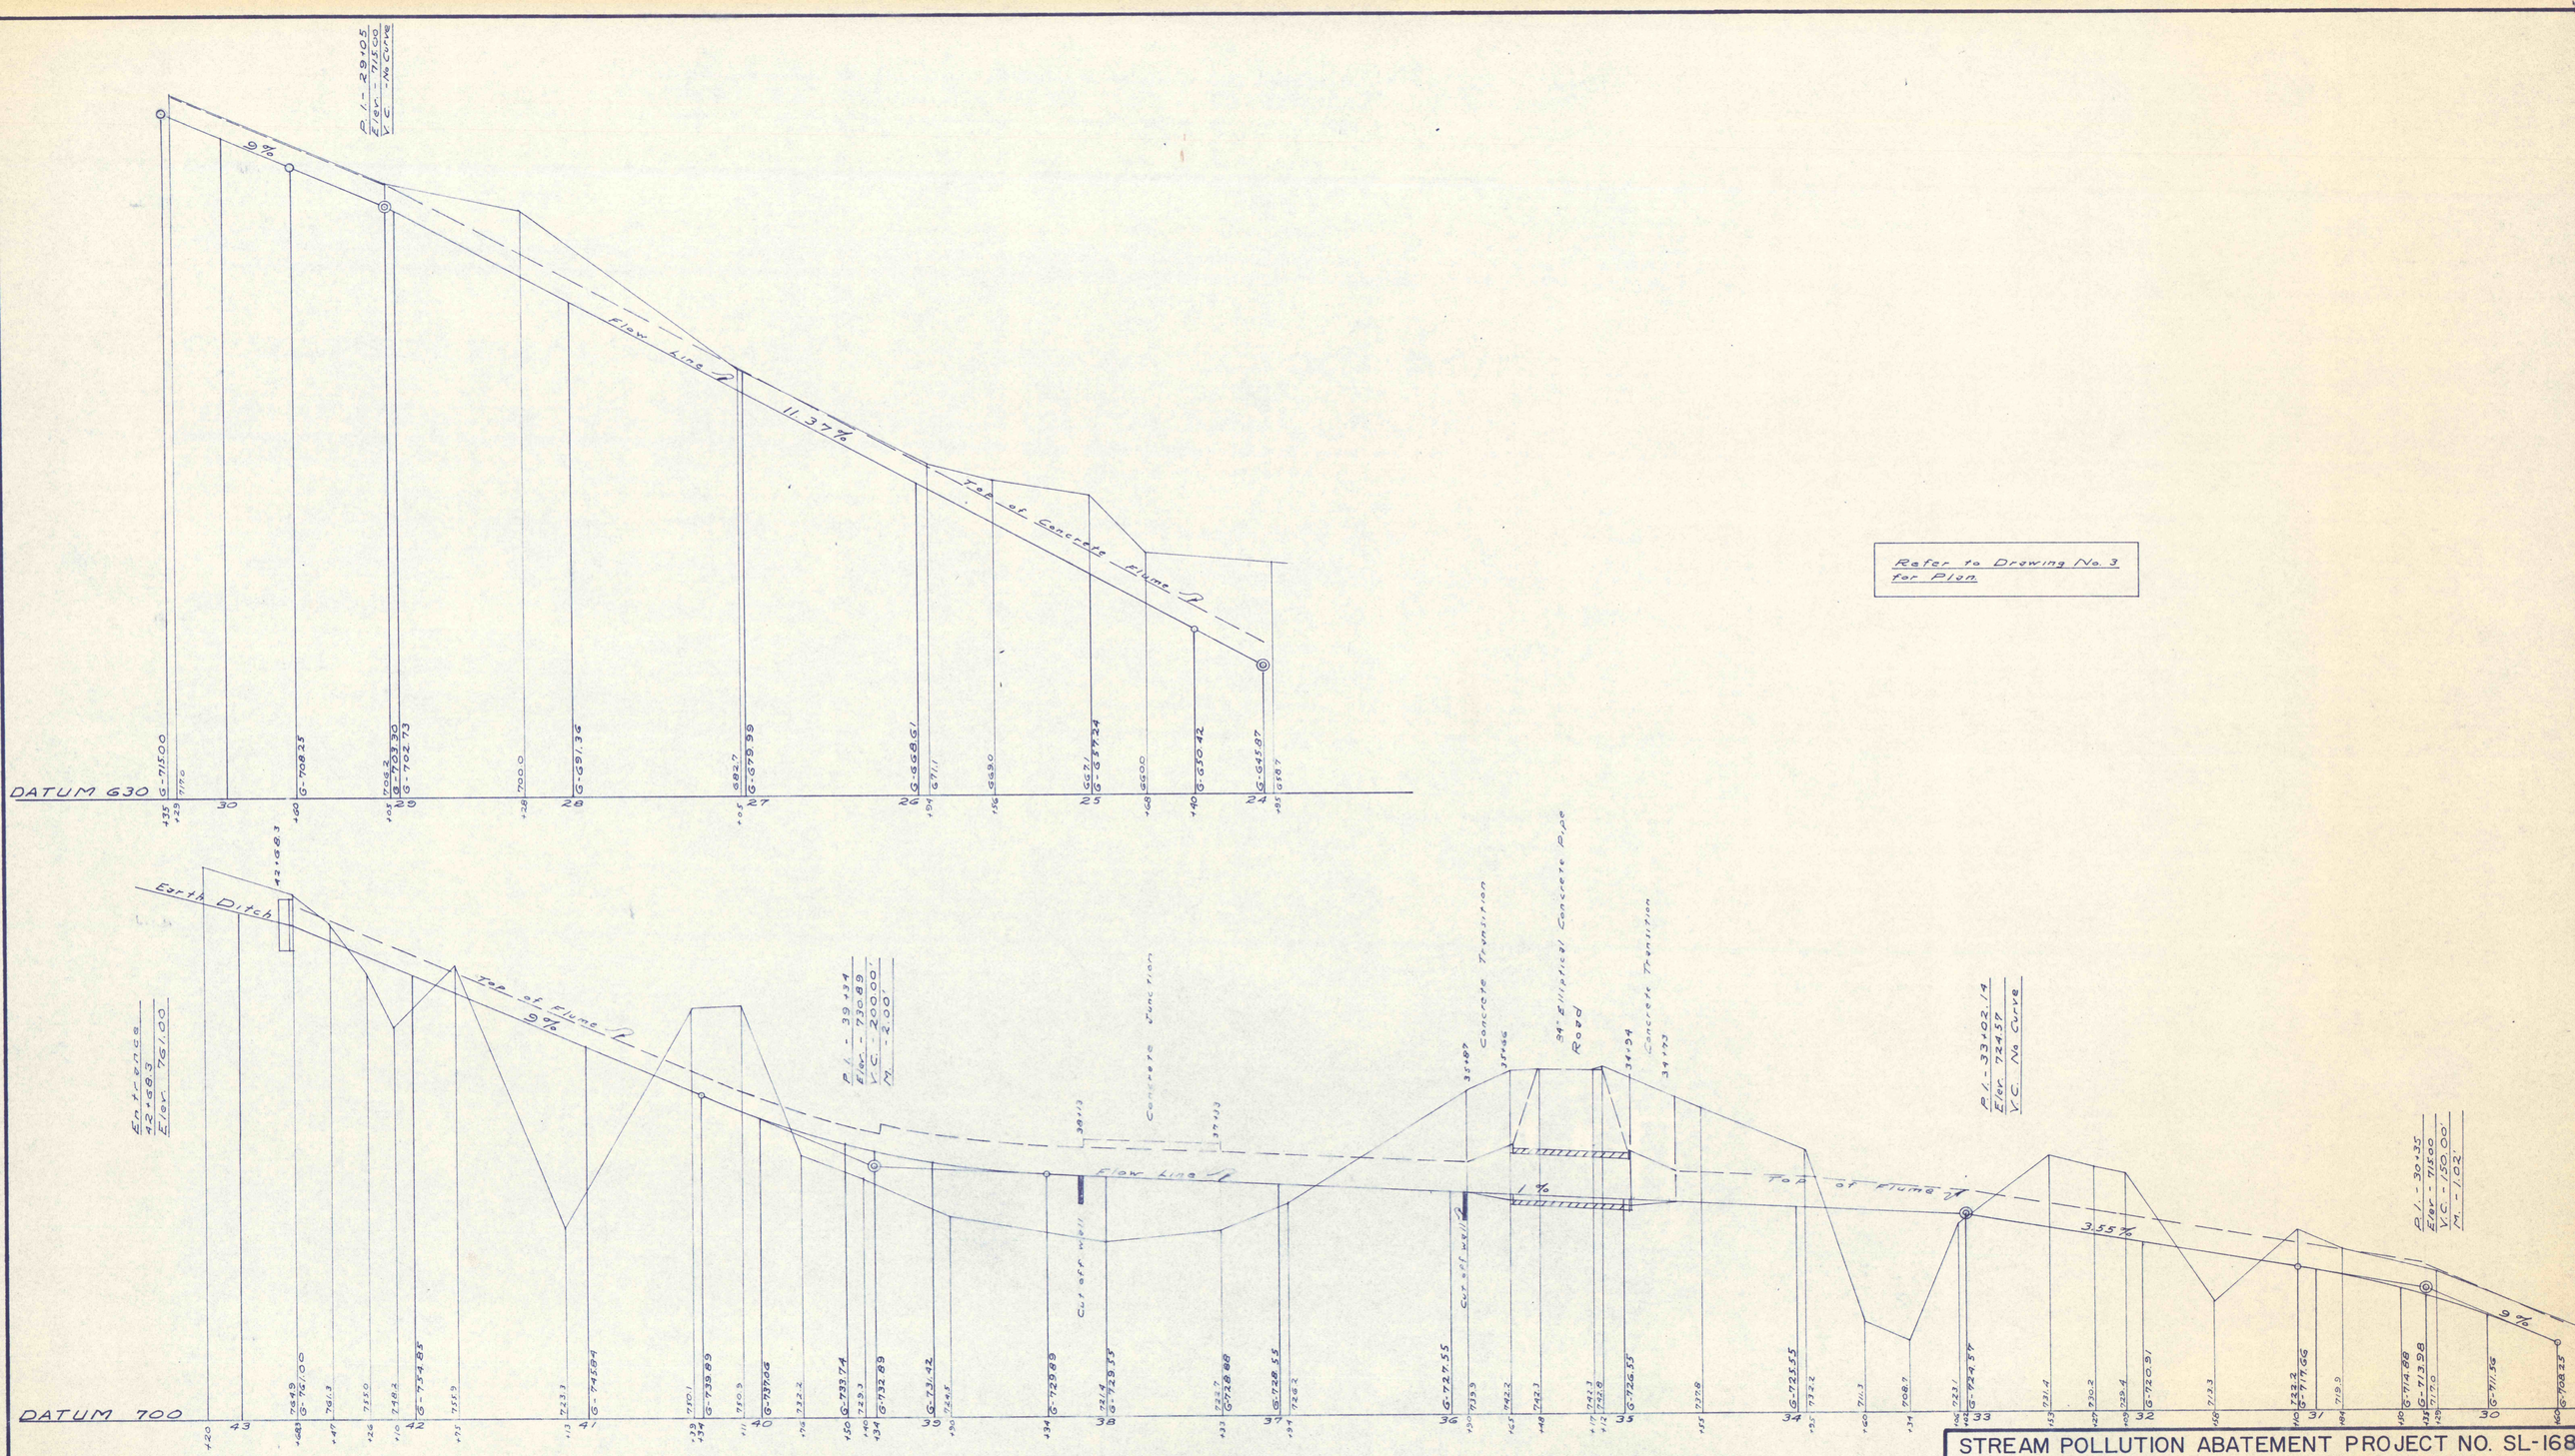

MAIN BRANCH: SCALE: HOR. 1" = 50'
VERT 1" = 10'

STREAM POLLUTION ABATEMENT PROJECT NO. SL-168
ESPY CREEK CHANNEL IMPROVEMENTS
NANTICOKE CITY, HANOVER & NEWPORT TWPS., LUZ. CO., PA.
PENNA. DEPT. OF ENVIRONMENTAL RESOURCES
SCALE: As noted JANUARY 1971
Drawing No. 9 9 of 15