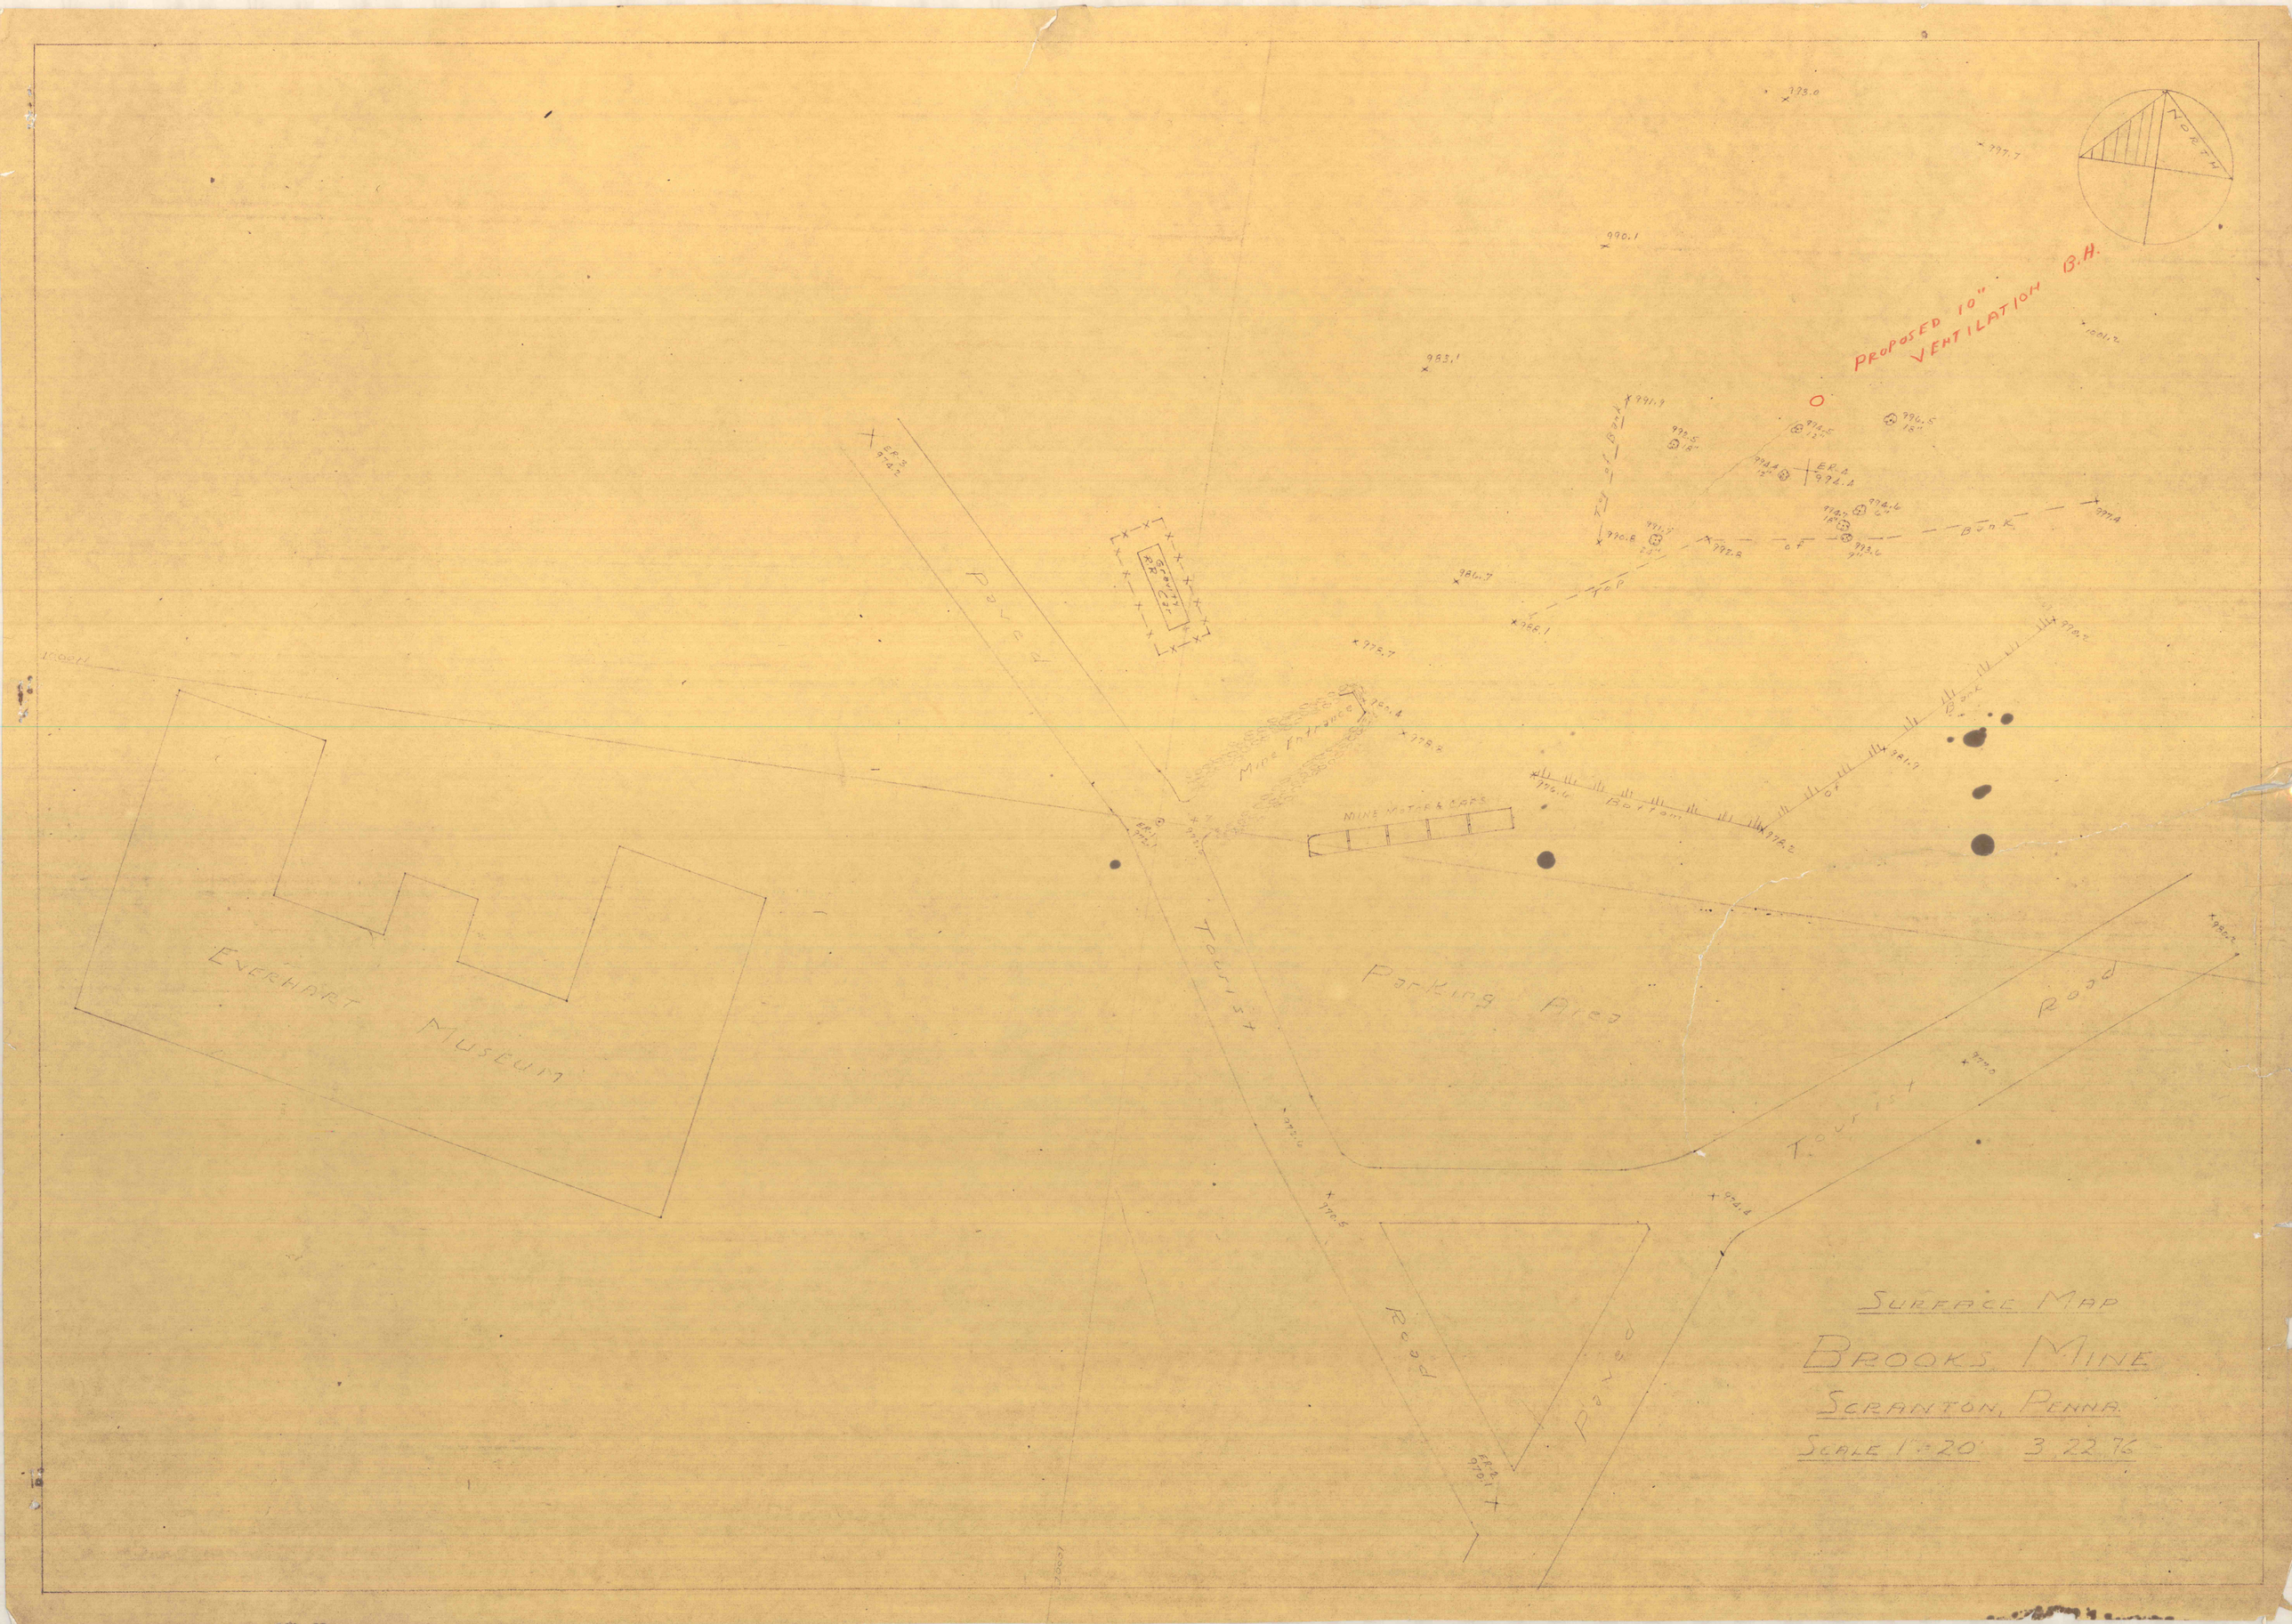

PROPOSED 10" VENTILATION B.H.
NORTH
Top of Bank
Bank
Mine Entrance
Paved
Tourist
Road
Parking Area
Tourist
Road
Paved
Everhart Museum
Surface Map
Brooks Mine
Scranton, Penna.
Scale 1"=20'
3.22.76