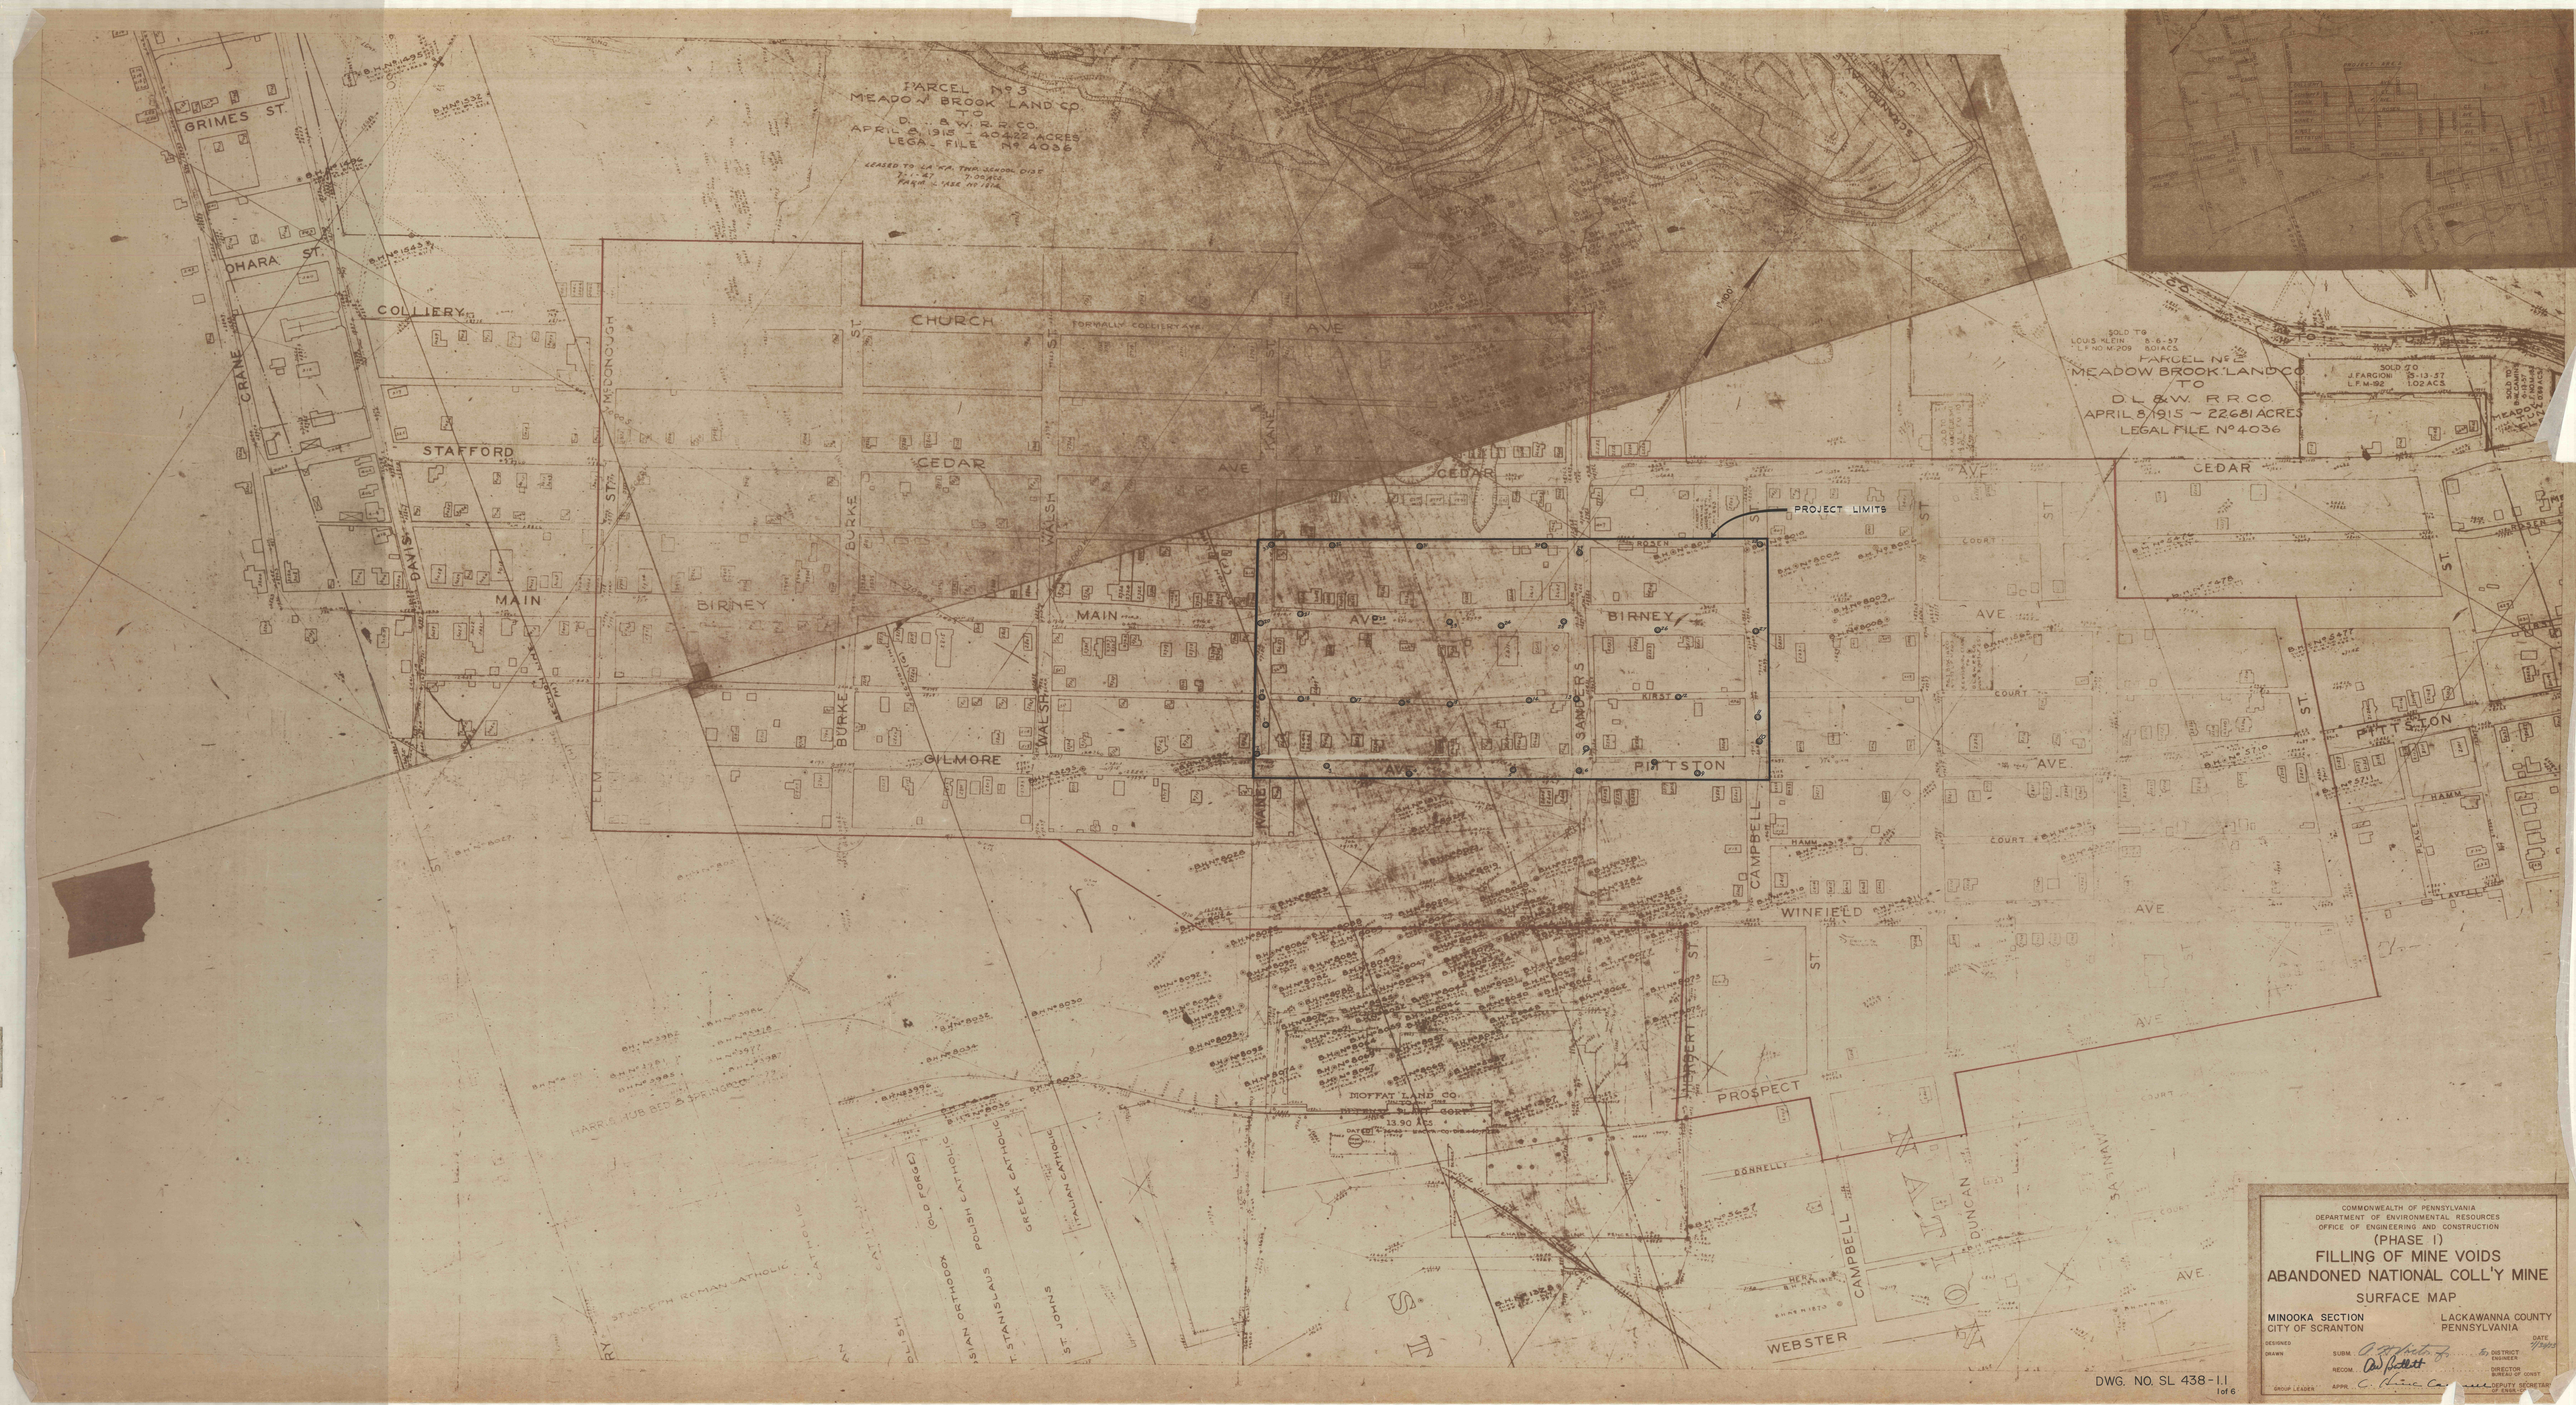

COMMONWEALTH OF PENNSYLVANIA
DEPARTMENT OF ENVIRONMENTAL RESOURCES
OFFICE OF ENGINEERING AND CONSTRUCTION

(PHASE I)

FILLING OF MINE VOIDS
ABANDONED NATIONAL COLL'Y MINE

SURFACE MAP

MINOOKA SECTION — LACKAWANNA COUNTY
CITY OF SCRANTON — PENNSYLVANIA

DESIGNED
DRAWN
SUBM. — DISTRICT ENGINEER
RECOM. — DIRECTOR BUREAU OF CONST.
GROUP LEADER
APPR. — DEPUTY SECRETARY OF WATER

DWG. NO. SL 438-1.1
1 of 6