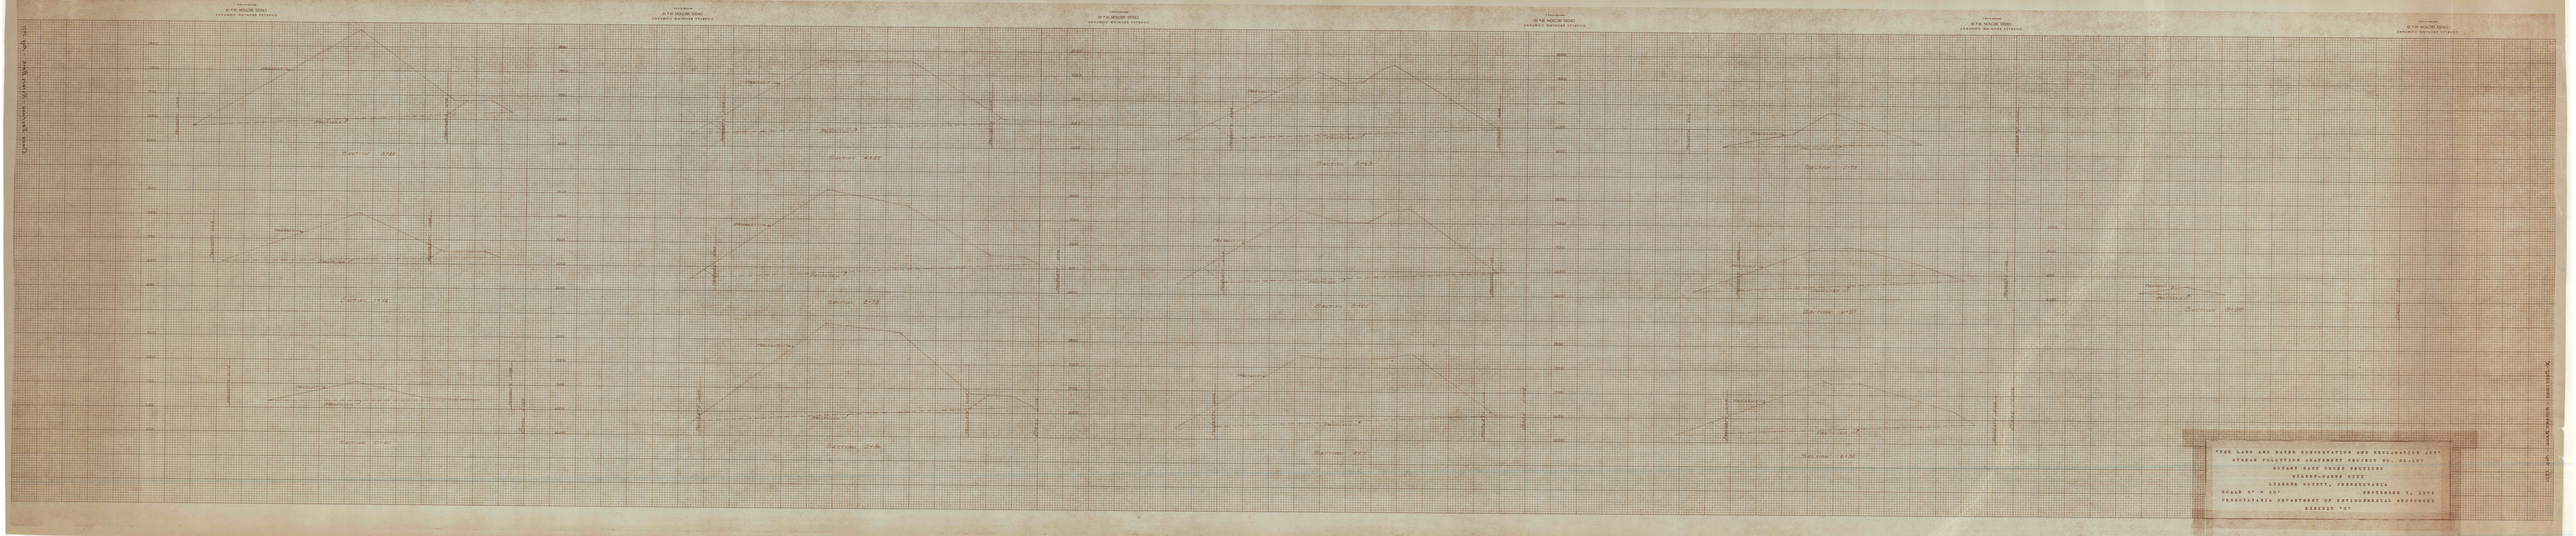
"THE LAND AND WATER CONSERVATION AND RECLAMATION ACT"
STREAM POLLUTION ABATEMENT PROJECT NO. 31-107
MOUNT DARE CROSS SECTIONS
WILKES-BARRE CITY
LUZERNE COUNTY, PENNSYLVANIA
SCALE 1" = 10'
SEPTEMBER 1, 1973
PENNSYLVANIA DEPARTMENT OF ENVIRONMENTAL RESOURCES
SHEET "C"