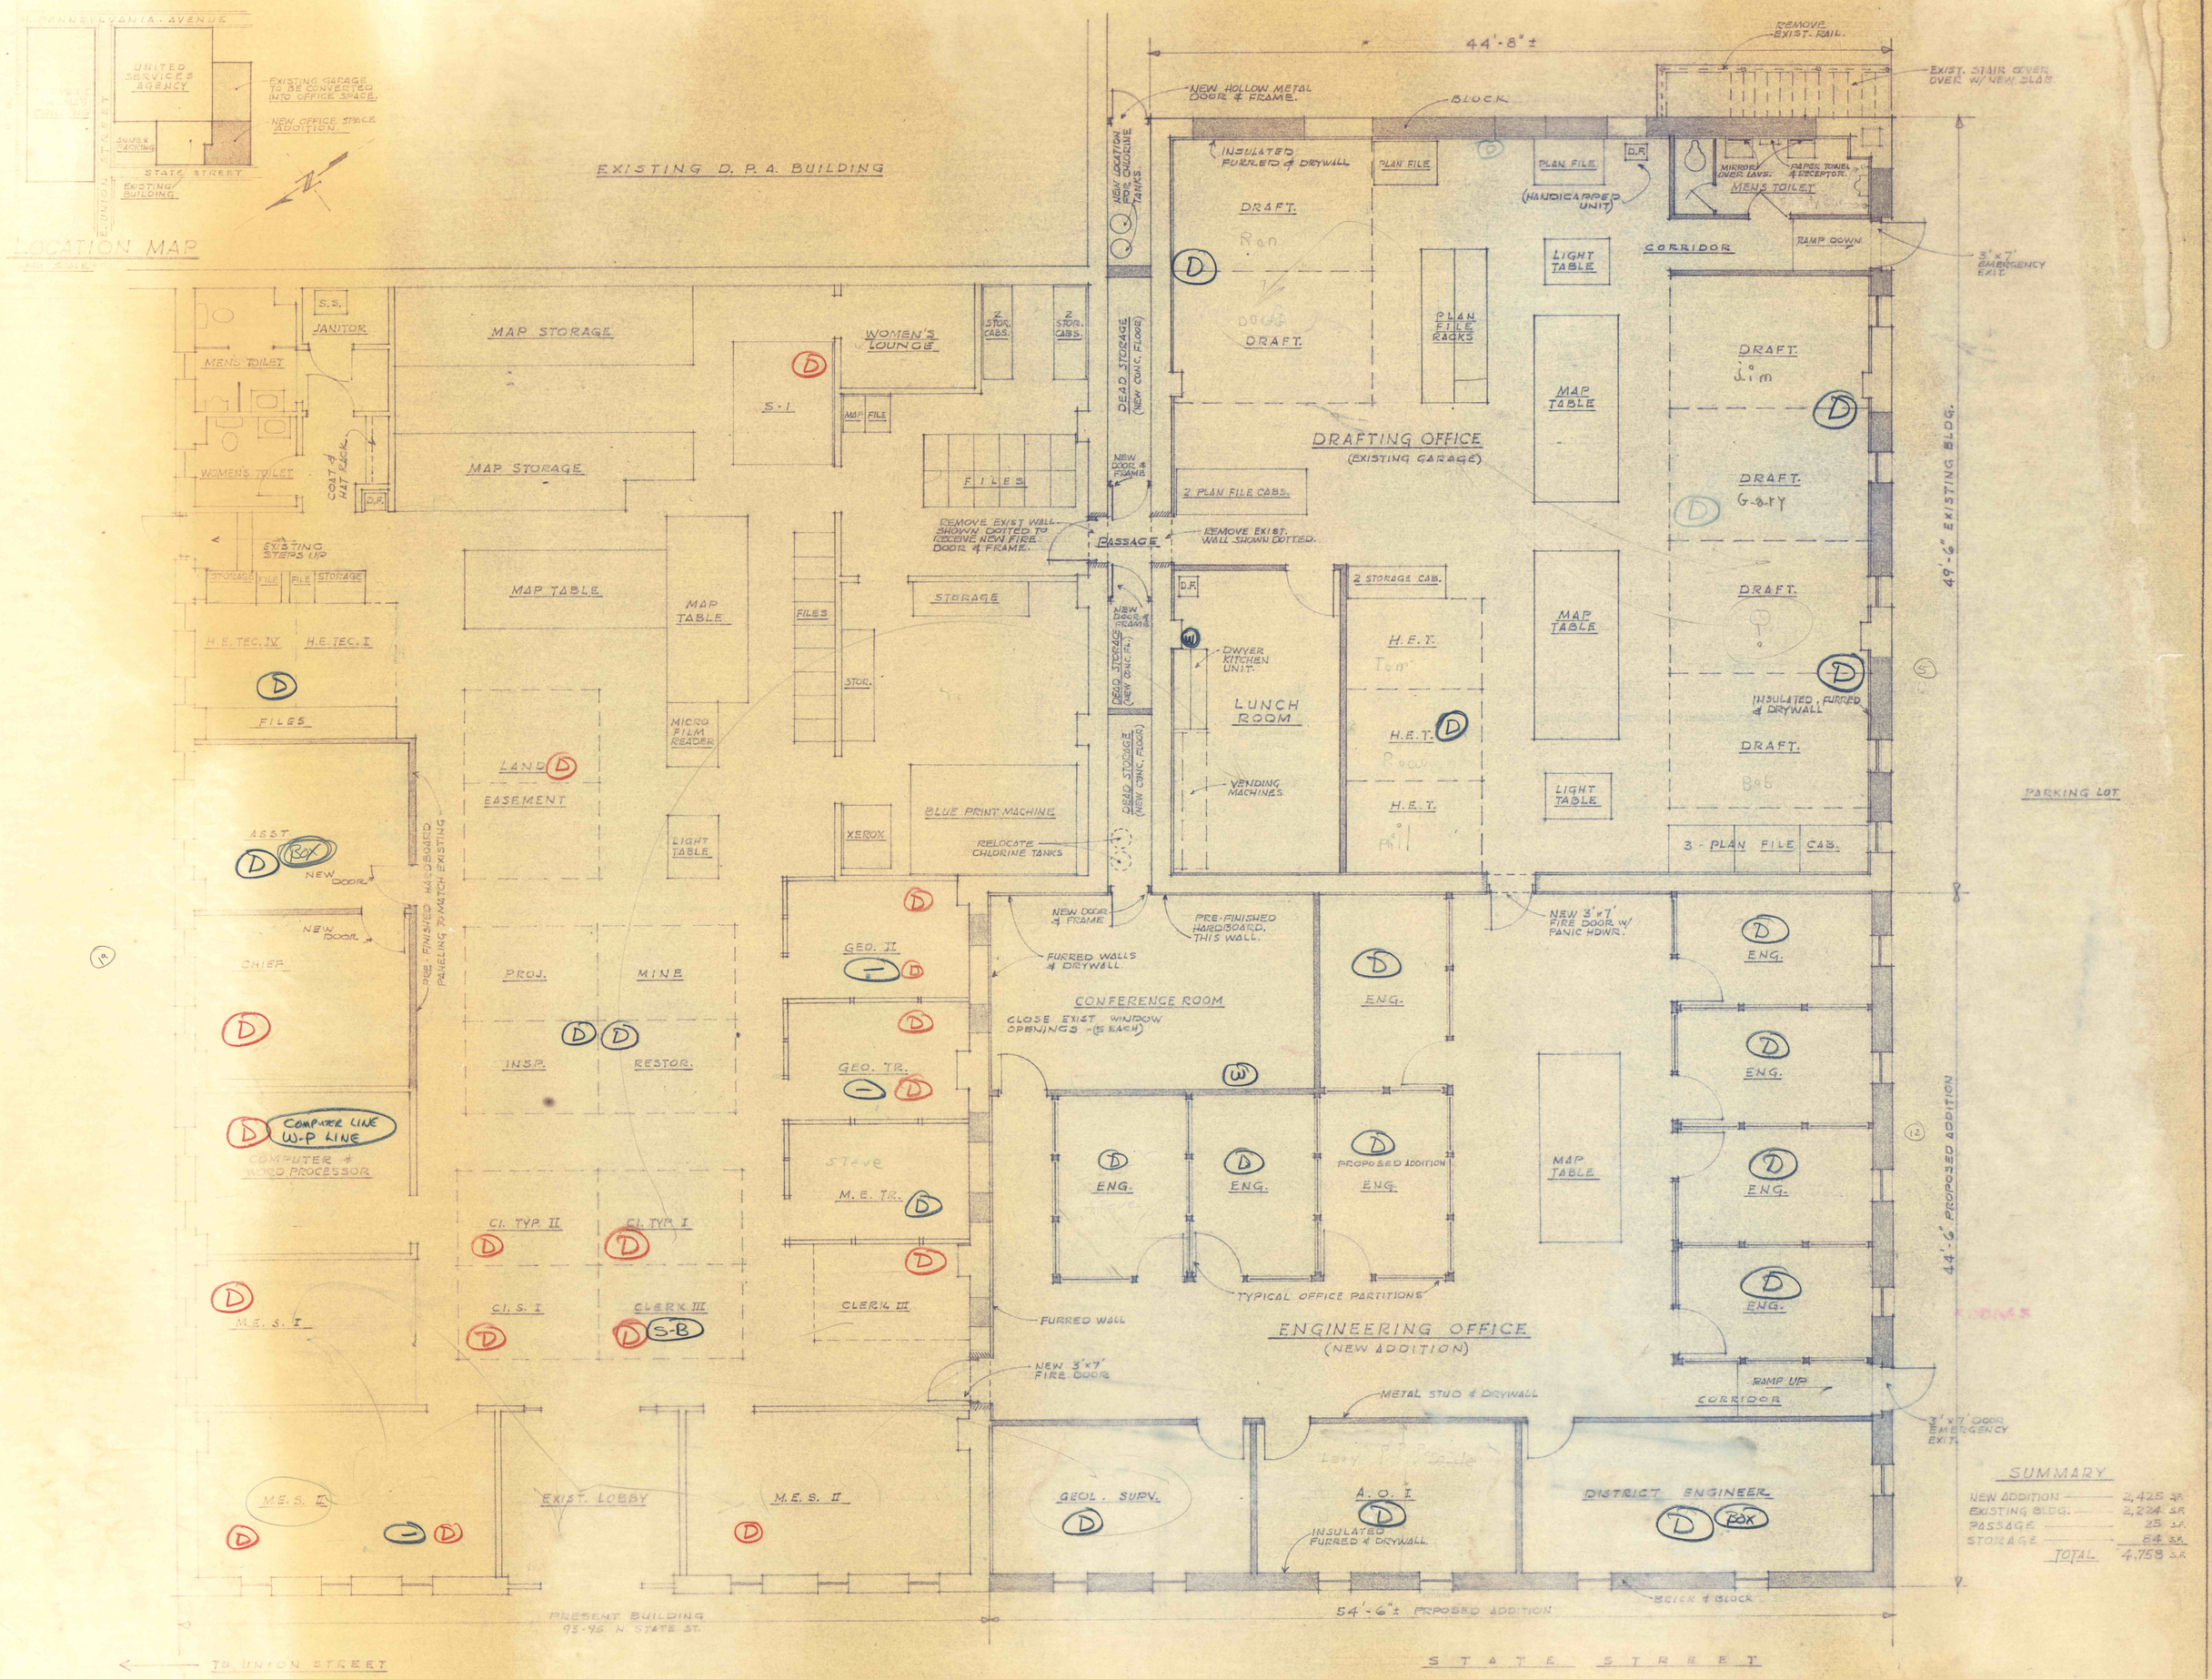

- FLOOR PLAN -

SCALE 1/4" = 1'-0"

SUMMARY

NEW ADDITION	2,425 S.F.
EXISTING BLDG.	2,224 S.F.
PASSAGE	25 S.F.
STORAGE	84 S.F.
TOTAL	4,758 S.F.

○ - NEW PHONES

○ - EXISTING PHONES

PROPOSED ADDITION T.C.T. BUILDING · DEPT. OF MINES STATE STREET WILKES-BARRE, PENNA.	LOCATION MAP - FLOOR PLAN & NOTES. DATE SEPT 28, 1984 SCALE NOTED REVISIONS: SEPT. 21, 1984	THOMAS A. GRIPP, R.A. LAUREL RUN ROAD BEAR CREEK TOWNSHIP WILKES-BARRE, PA. 18702	P.1