TEMPORARY BENCH MARKS		
No.	Elevation	Location and Description
1	1131.72	9" Nail in 12" Sassafrass 35' Lt. of Sta. 9+06
2	1220.02	Railroad spike in P.P.&L. pole # EX-T-3-36 300' upstream of Sta. 0+00

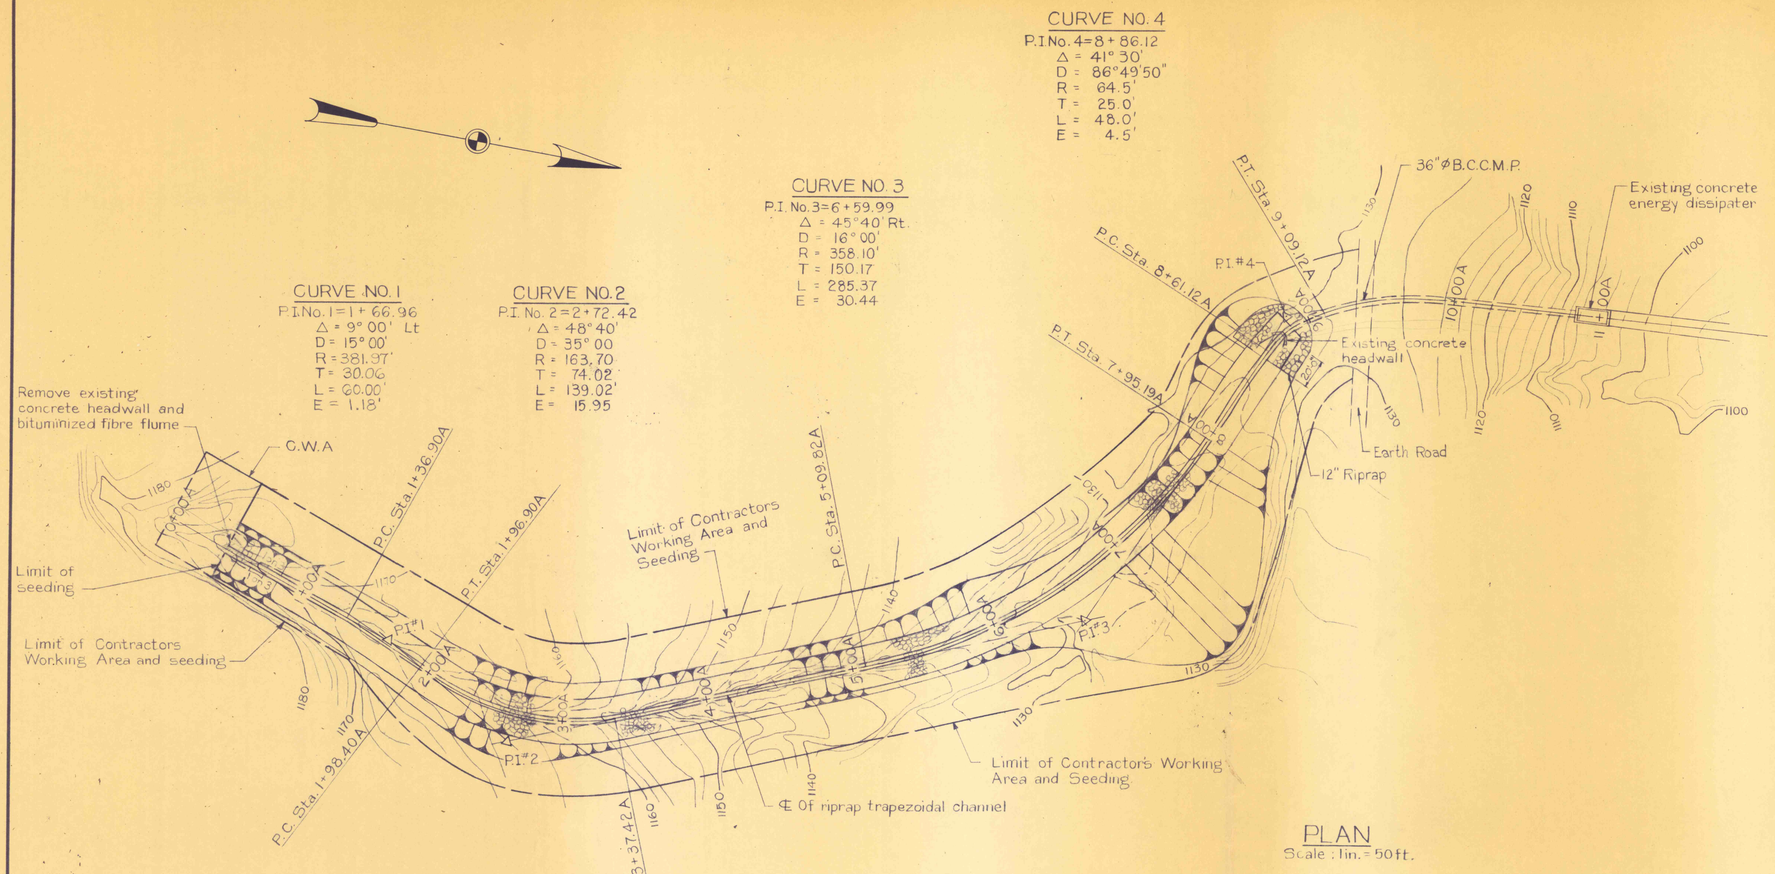

PLAN
Scale: 1in. = 50ft.

NOTES:

1. For General Notes see Dwg. No. 3.
2. For Cross Sections and Details see Dwg. No's. 6 and 7.
3. For Concrete Notes see Dwg. No. 7.

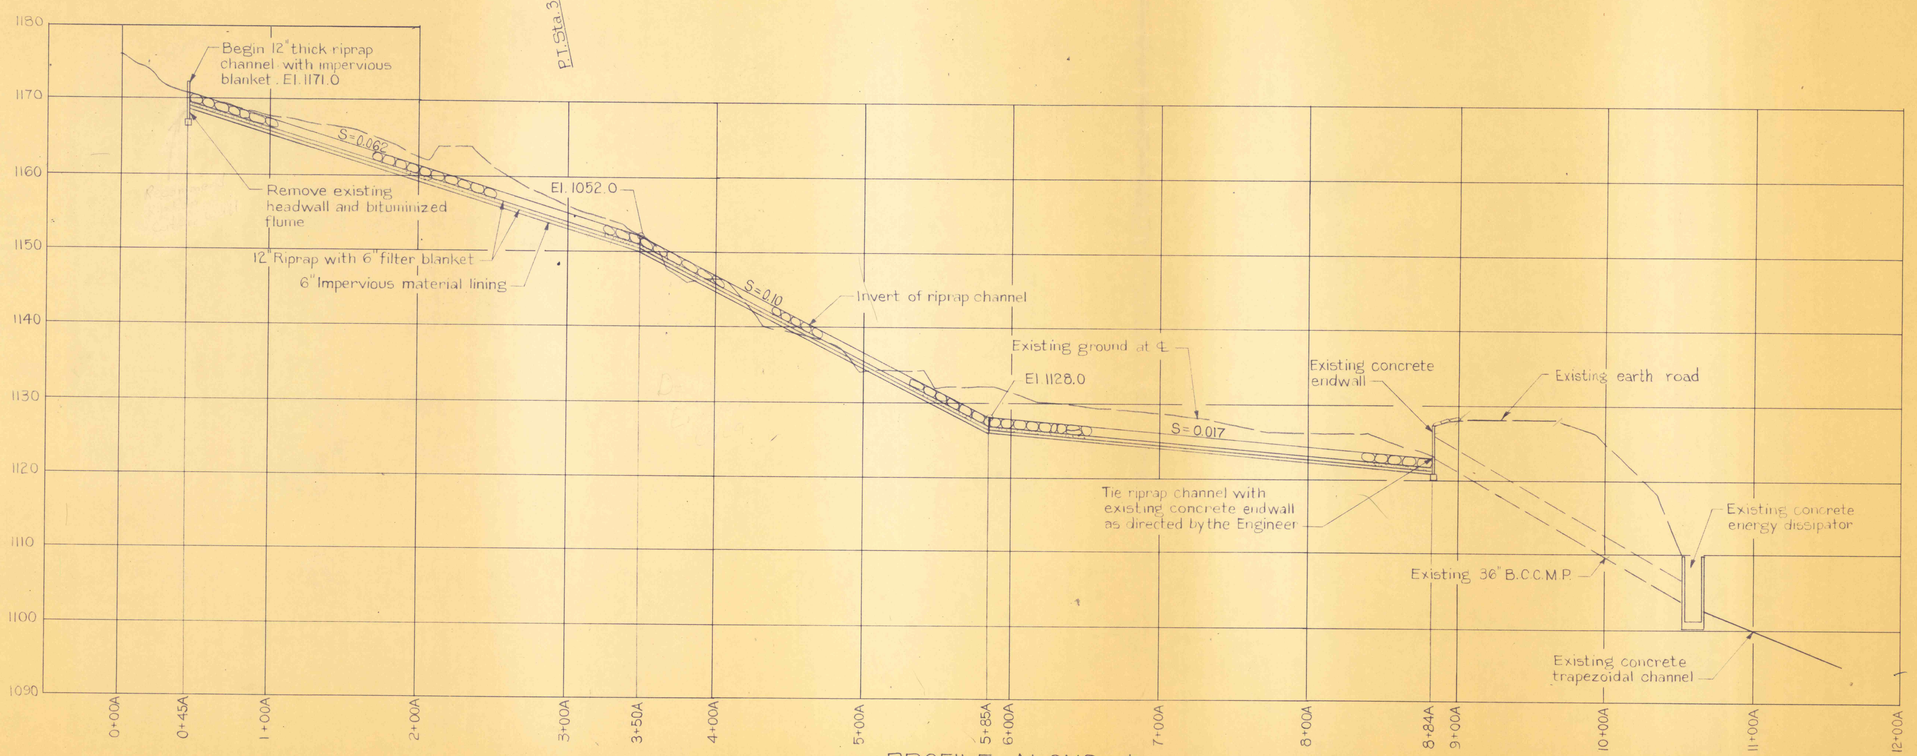

PROFILE ALONG ℄
Scale: Vert.: 1in. = 10ft. Hor.: 1in. = 50ft.

PRE FINAL

NO.	DATE	REVISION	APPR.

SUBMITTED
PROJECT CO-ORDINATOR
APPROVED
CHIEF - DIVISION OF
APPROVED
DIRECTOR - BUREAU OF DESIGN

COMMONWEALTH OF PENNSYLVANIA
DEPARTMENT OF ENVIRONMENTAL RESOURCES
OFFICE OF RESOURCES MANAGEMENT

CONTRACT NO. SL 113-2-3

MINE DRAINAGE POLLUTION ABATEMENT
REMEDIAL WORK
SHAMOKIN CREEK WATERSHED

NORTHUMBERLAND CO. PENNSYLVANIA

DITCH A
PLAN AND PROFILE

DRAWN BY	DATE	DRAWING NO.
M. Andy		4 of 7
CHECKED BY	SCALE AS SHOWN	