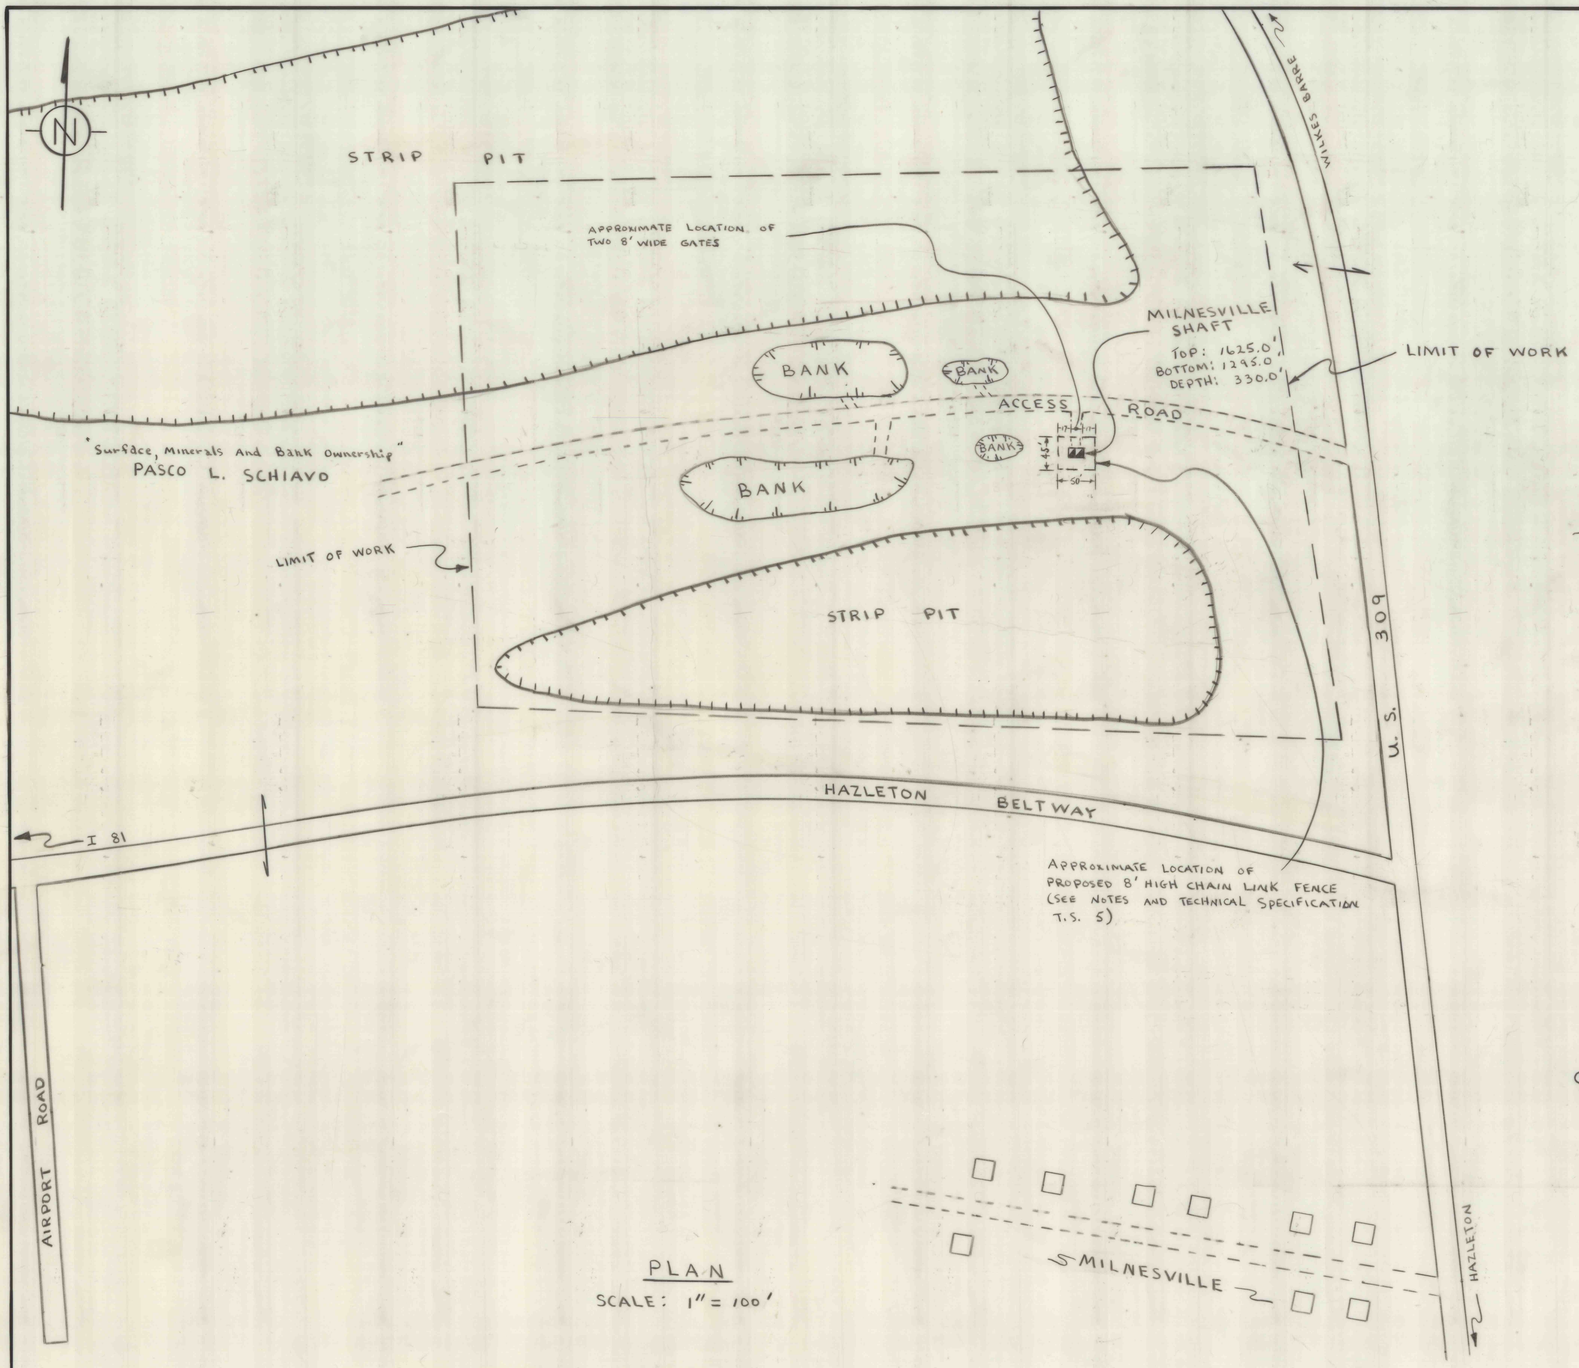

PLAN

SCALE: 1" = 100'

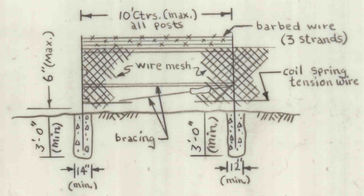

ELEVATION

NO SCALE

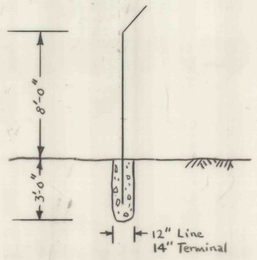

SECTION A-A

NO SCALE

CHAIN LINK FENCE

(See Notes and Technical Specification T.S. 5)

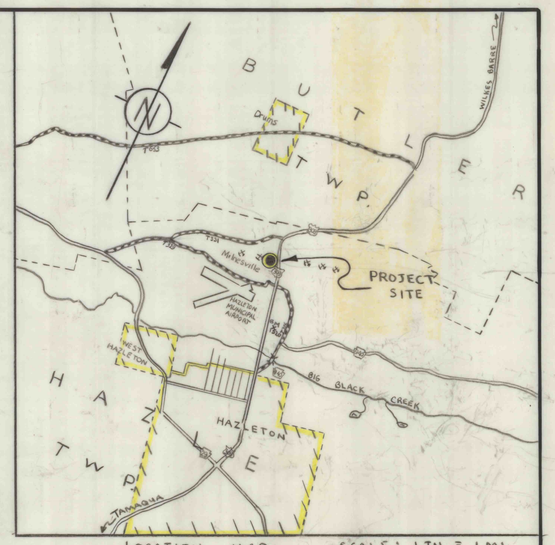

LOCATION MAP SCALE: 1 IN. = 1 MI.

NOTES:

1. If upon completion of the backfilling work, it is determined by the Department that the shaft is filled in its entirety the Technical Specification and pay item for the 8' high chain Link fence are deleted. (See Technical specification T.S. 5)
2. Locations of chain Link Fence and gates are approximate. Actual locations will be determined in the field.

APPROVED

C.H. McCONNELL, DEPUTY SECRETARY DATE

NO.	DATE	REVISION	APPR.

SUBMITTED

DESIGN ENGINEER

APPROVED

DISTRICT ENGINEER

APPROVED

DIRECTOR—BUREAU OF DESIGN

(SEALS)

COMMONWEALTH OF PENNSYLVANIA
DEPARTMENT OF ENVIRONMENTAL RESOURCES
OFFICE OF RESOURCES MANAGEMENT

CONTRACT NO.

BACKFILLING THE ABANDONED MILNESVILLE SHAFT, MILNESVILLE COLLIERY, HAZLE TWP.

LUZERNE COUNTY, PENNSYLVANIA

LOCATION, WORK AREA, PLAN & SECTION

DRAWN BY	DATE	DRAWING NO.
KAL	9 JAN 78	1 of 1
CHECKED BY	SCALE	
MRF	AS SHOWN	