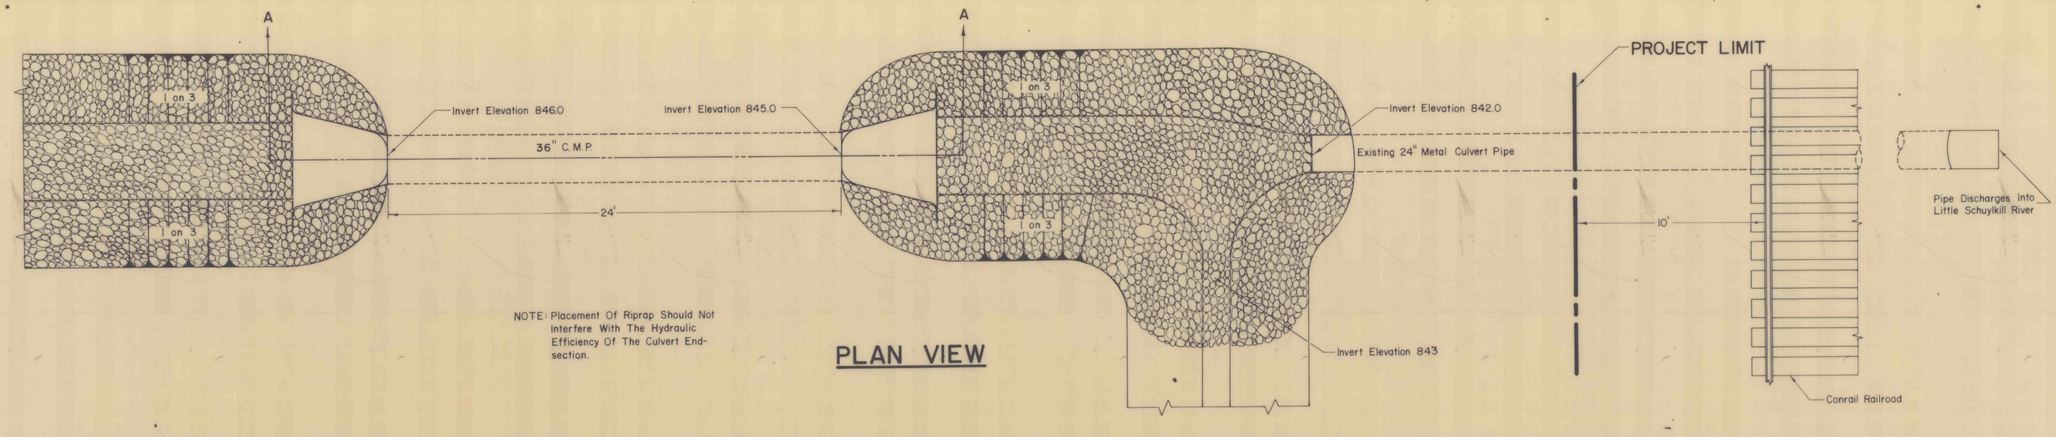

NOTE: Placement Of Riprap Should Not Interfere With The Hydraulic Efficiency Of The Culvert End-section.

PLAN VIEW

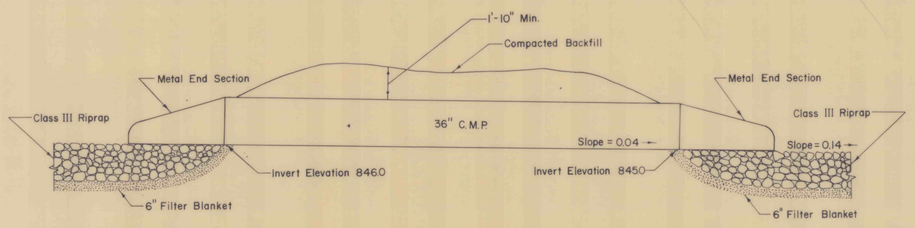

SECTION A-A
CULVERT -A- DETAILS

TRENCH EXCAVATION
PAYMENT SECTION
CULVERT-A

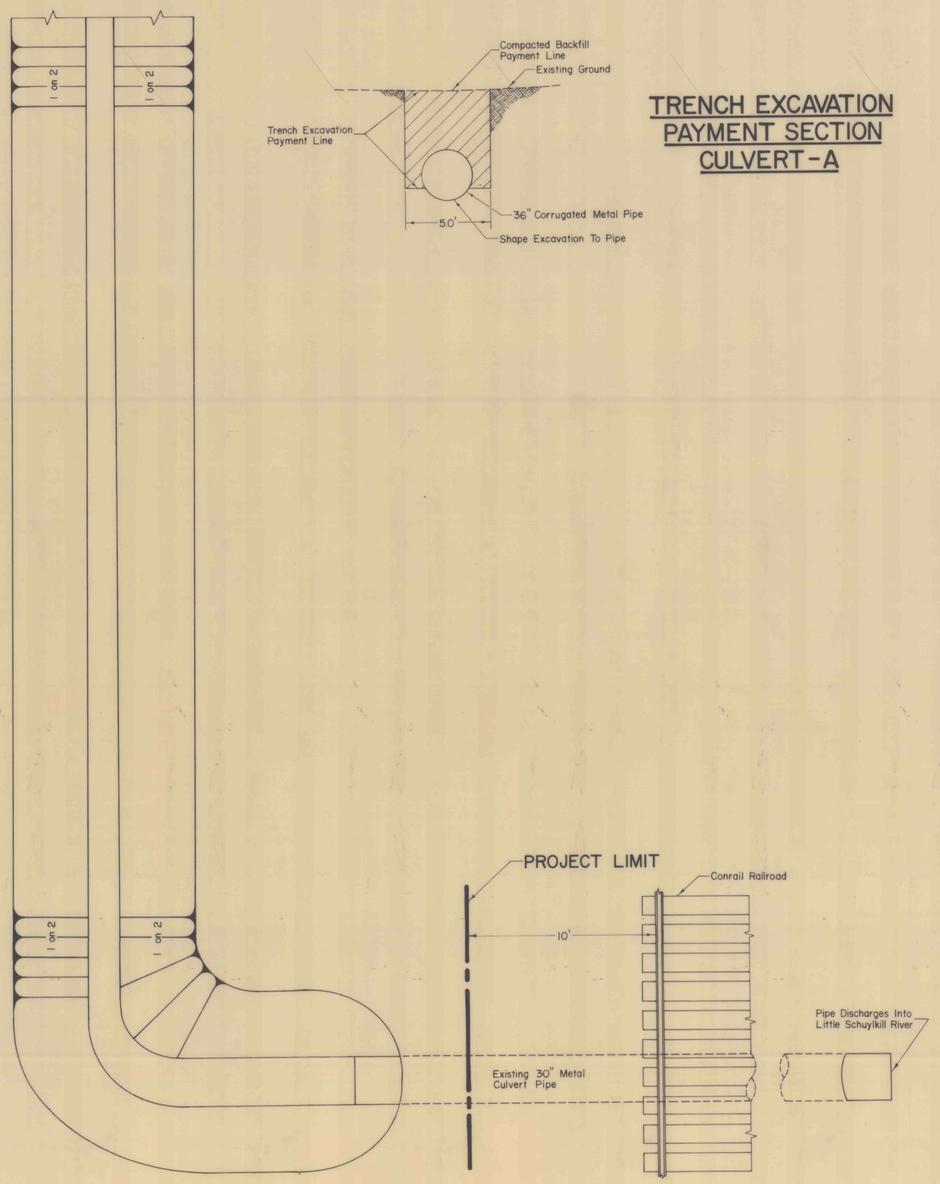

ALL DIMENSIONS AND EXISTING CONDITIONS SHALL BE CHECKED AND VERIFIED BY CONTRACTOR AT THE SITE.

NO.	DATE	REVISION	APPR.

SUBMITTED
CHIEF, DESIGN SECTION, WILKES-BARRE

APPROVED
DISTRICT ENGINEER, WILKES-BARRE

APPROVED
DIRECTOR, BUREAU OF ABANDONED MINE RECLAMATION

COMMONWEALTH OF PENNSYLVANIA
DEPARTMENT OF ENVIRONMENTAL RESOURCES
OFFICE OF RESOURCES MANAGEMENT

PROJECT NO. OSM 54(3240)101.1

BACKFILLING ABANDONED ASHTON STRIP PITS

BOROUGH OF TAMAQUA
SCHUYLKILL COUNTY, PENNSYLVANIA

CROSS SECTIONS AND DETAILS

DRAWN BY	DATE	DRAWING NO.
	Jan. 13, 1988	6 of 8
CHECKED BY C.L.	SCALE Not To Scale	