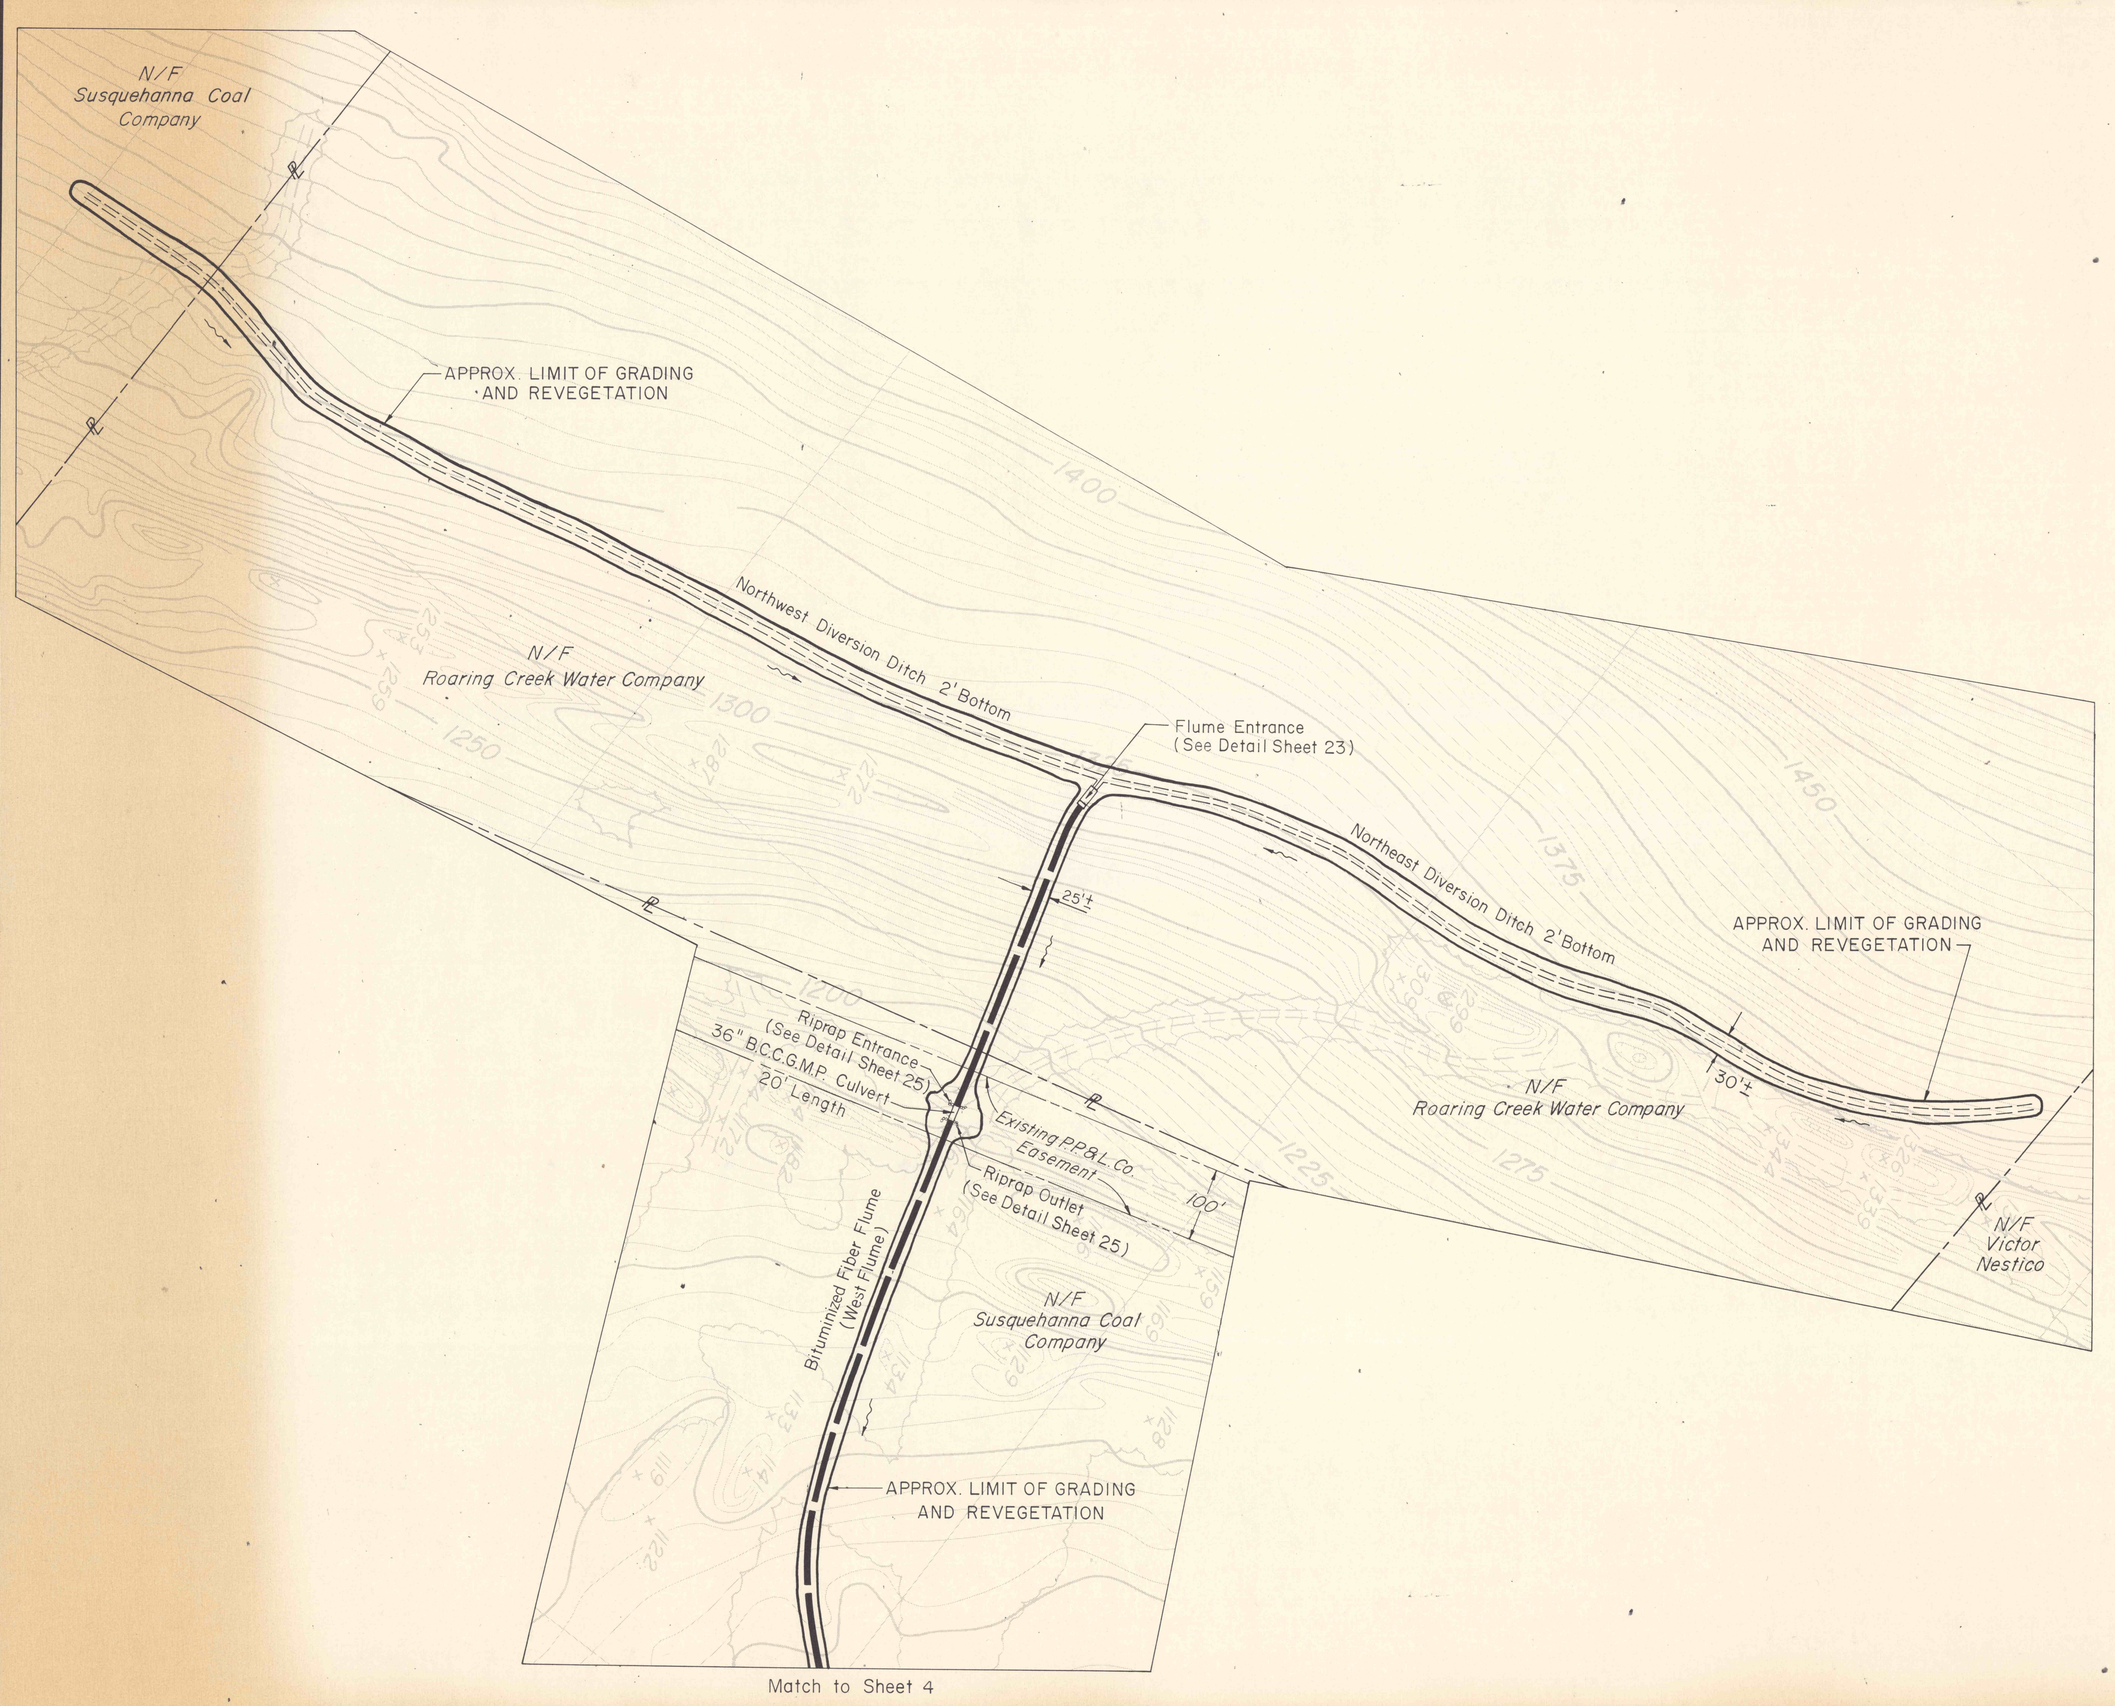

Match to Sheet 4

NO	DATE	REVISION	APPR

SUBMITTED

PROFESSIONAL

APPROVED

CHIEF - DIVISION OF MINE RECLAMATION

APPROVED

DIRECTOR - BUREAU OF DESIGN

COMMONWEALTH OF PENNSYLVANIA
DEPARTMENT OF ENVIRONMENTAL RESOURCES
OFFICE OF RESOURCES MANAGEMENT

PROJECT NO. SL 113-5-1

MINE DRAINAGE POLLUTION ABATEMENT
COAL RUN
SHAMOKIN CREEK WATERSHED
NORTHUMBERLAND COUNTY, PA.

ERDMAN, ANTHONY, ASSOCIATES
Consulting Engineers
Camp Hill, Pa. Rochester, N.Y.

PLAN

DRAWN BY	DATE	DRAWING NO.
GMS		6 of 26
CHECKED BY	SCALE 1" = 100'	