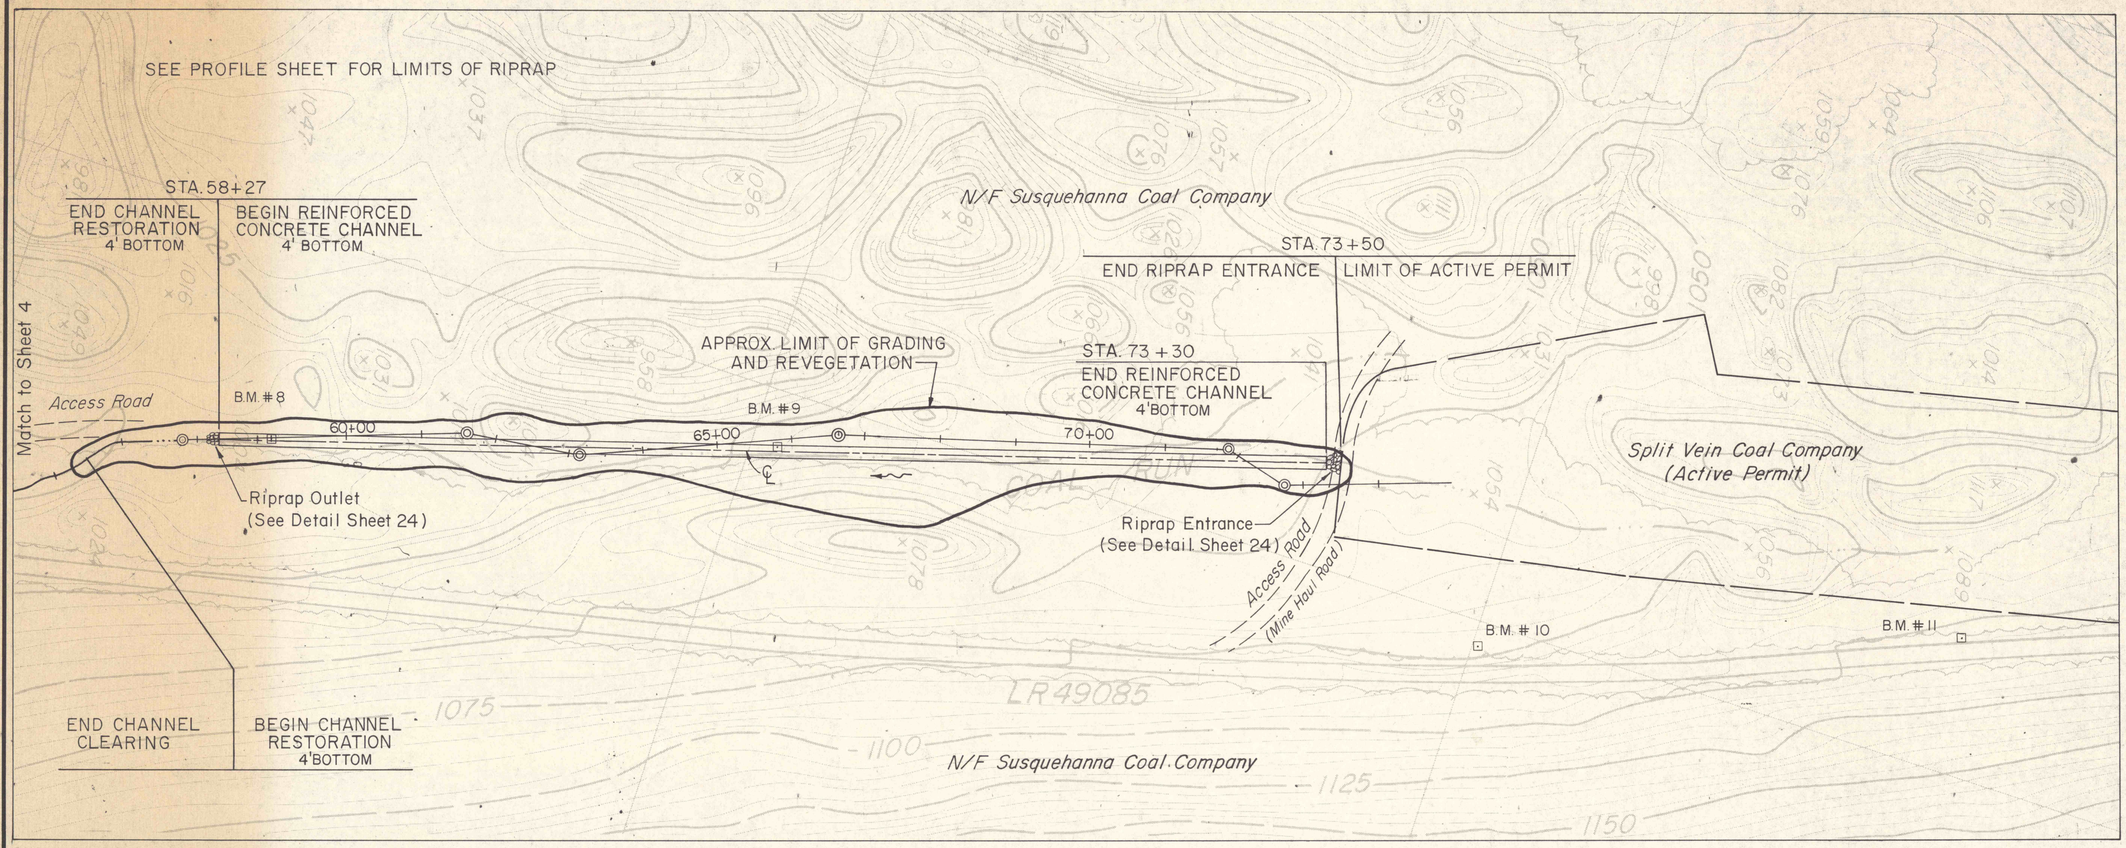

B.M. # 8 Elevation 1003.76
Spike & Washers in top of 6" Birch Stump

B.M. # 9 Elevation 1029.03
Spike & Washers in top of 4" Birch Stump

B.M. # 10 Elevation 1068.90
Spike & Washers in top of 8" Birch

B.M. # 11 Elevation 1102.86
Spike & Washers in top of 3" Locust Stump

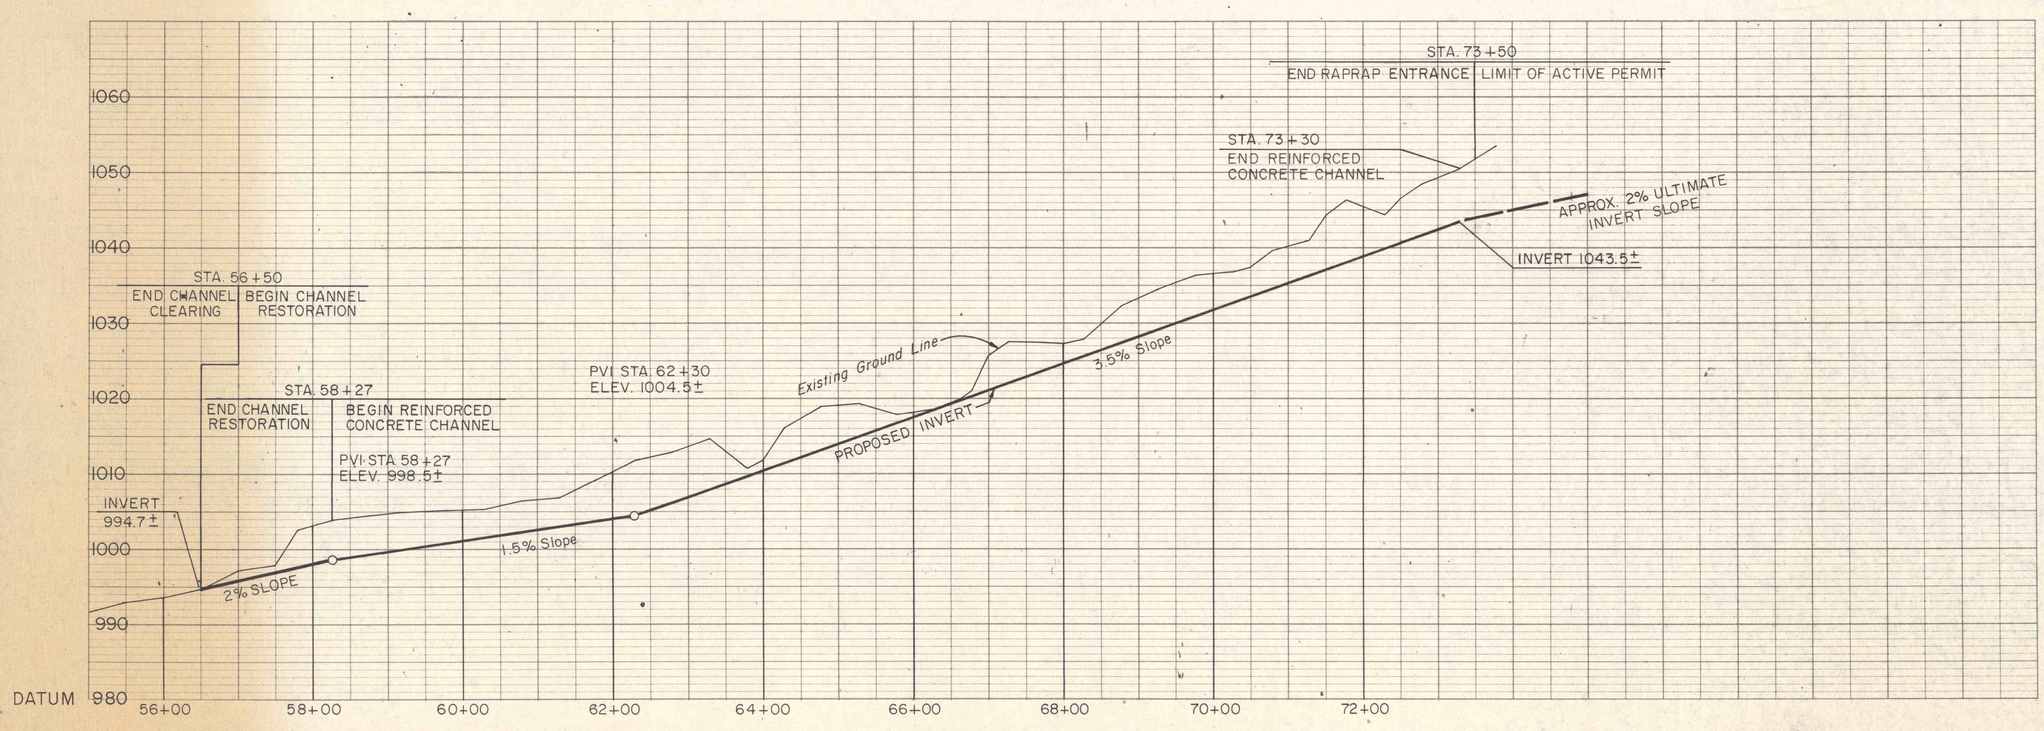

MAIN CHANNEL

NO	DATE	REVISION	APPR.

SUBMITTED
PROFESSIONAL
APPROVED
CHIEF - DIVISION OF MINE RECLAMATION
APPROVED
DIRECTOR - BUREAU OF DESIGN

COMMONWEALTH OF PENNSYLVANIA
DEPARTMENT OF ENVIRONMENTAL RESOURCES
OFFICE OF RESOURCES MANAGEMENT

PROJECT NO. SL 113-5-1

MINE DRAINAGE POLLUTION ABATEMENT
COAL RUN
SHAMOKIN CREEK WATERSHED
NORTHUMBERLAND COUNTY, PA.

ERDMAN, ANTHONY, ASSOCIATES
Consulting Engineers
Camp Hill, Pa. Rochester, N.Y.

PLAN & PROFILE

DRAWN BY	DATE	DRAWING NO.
GMS		9 of 26
CHECKED BY	SCALE 1"=10' VERT. 1"=100' HOR.	