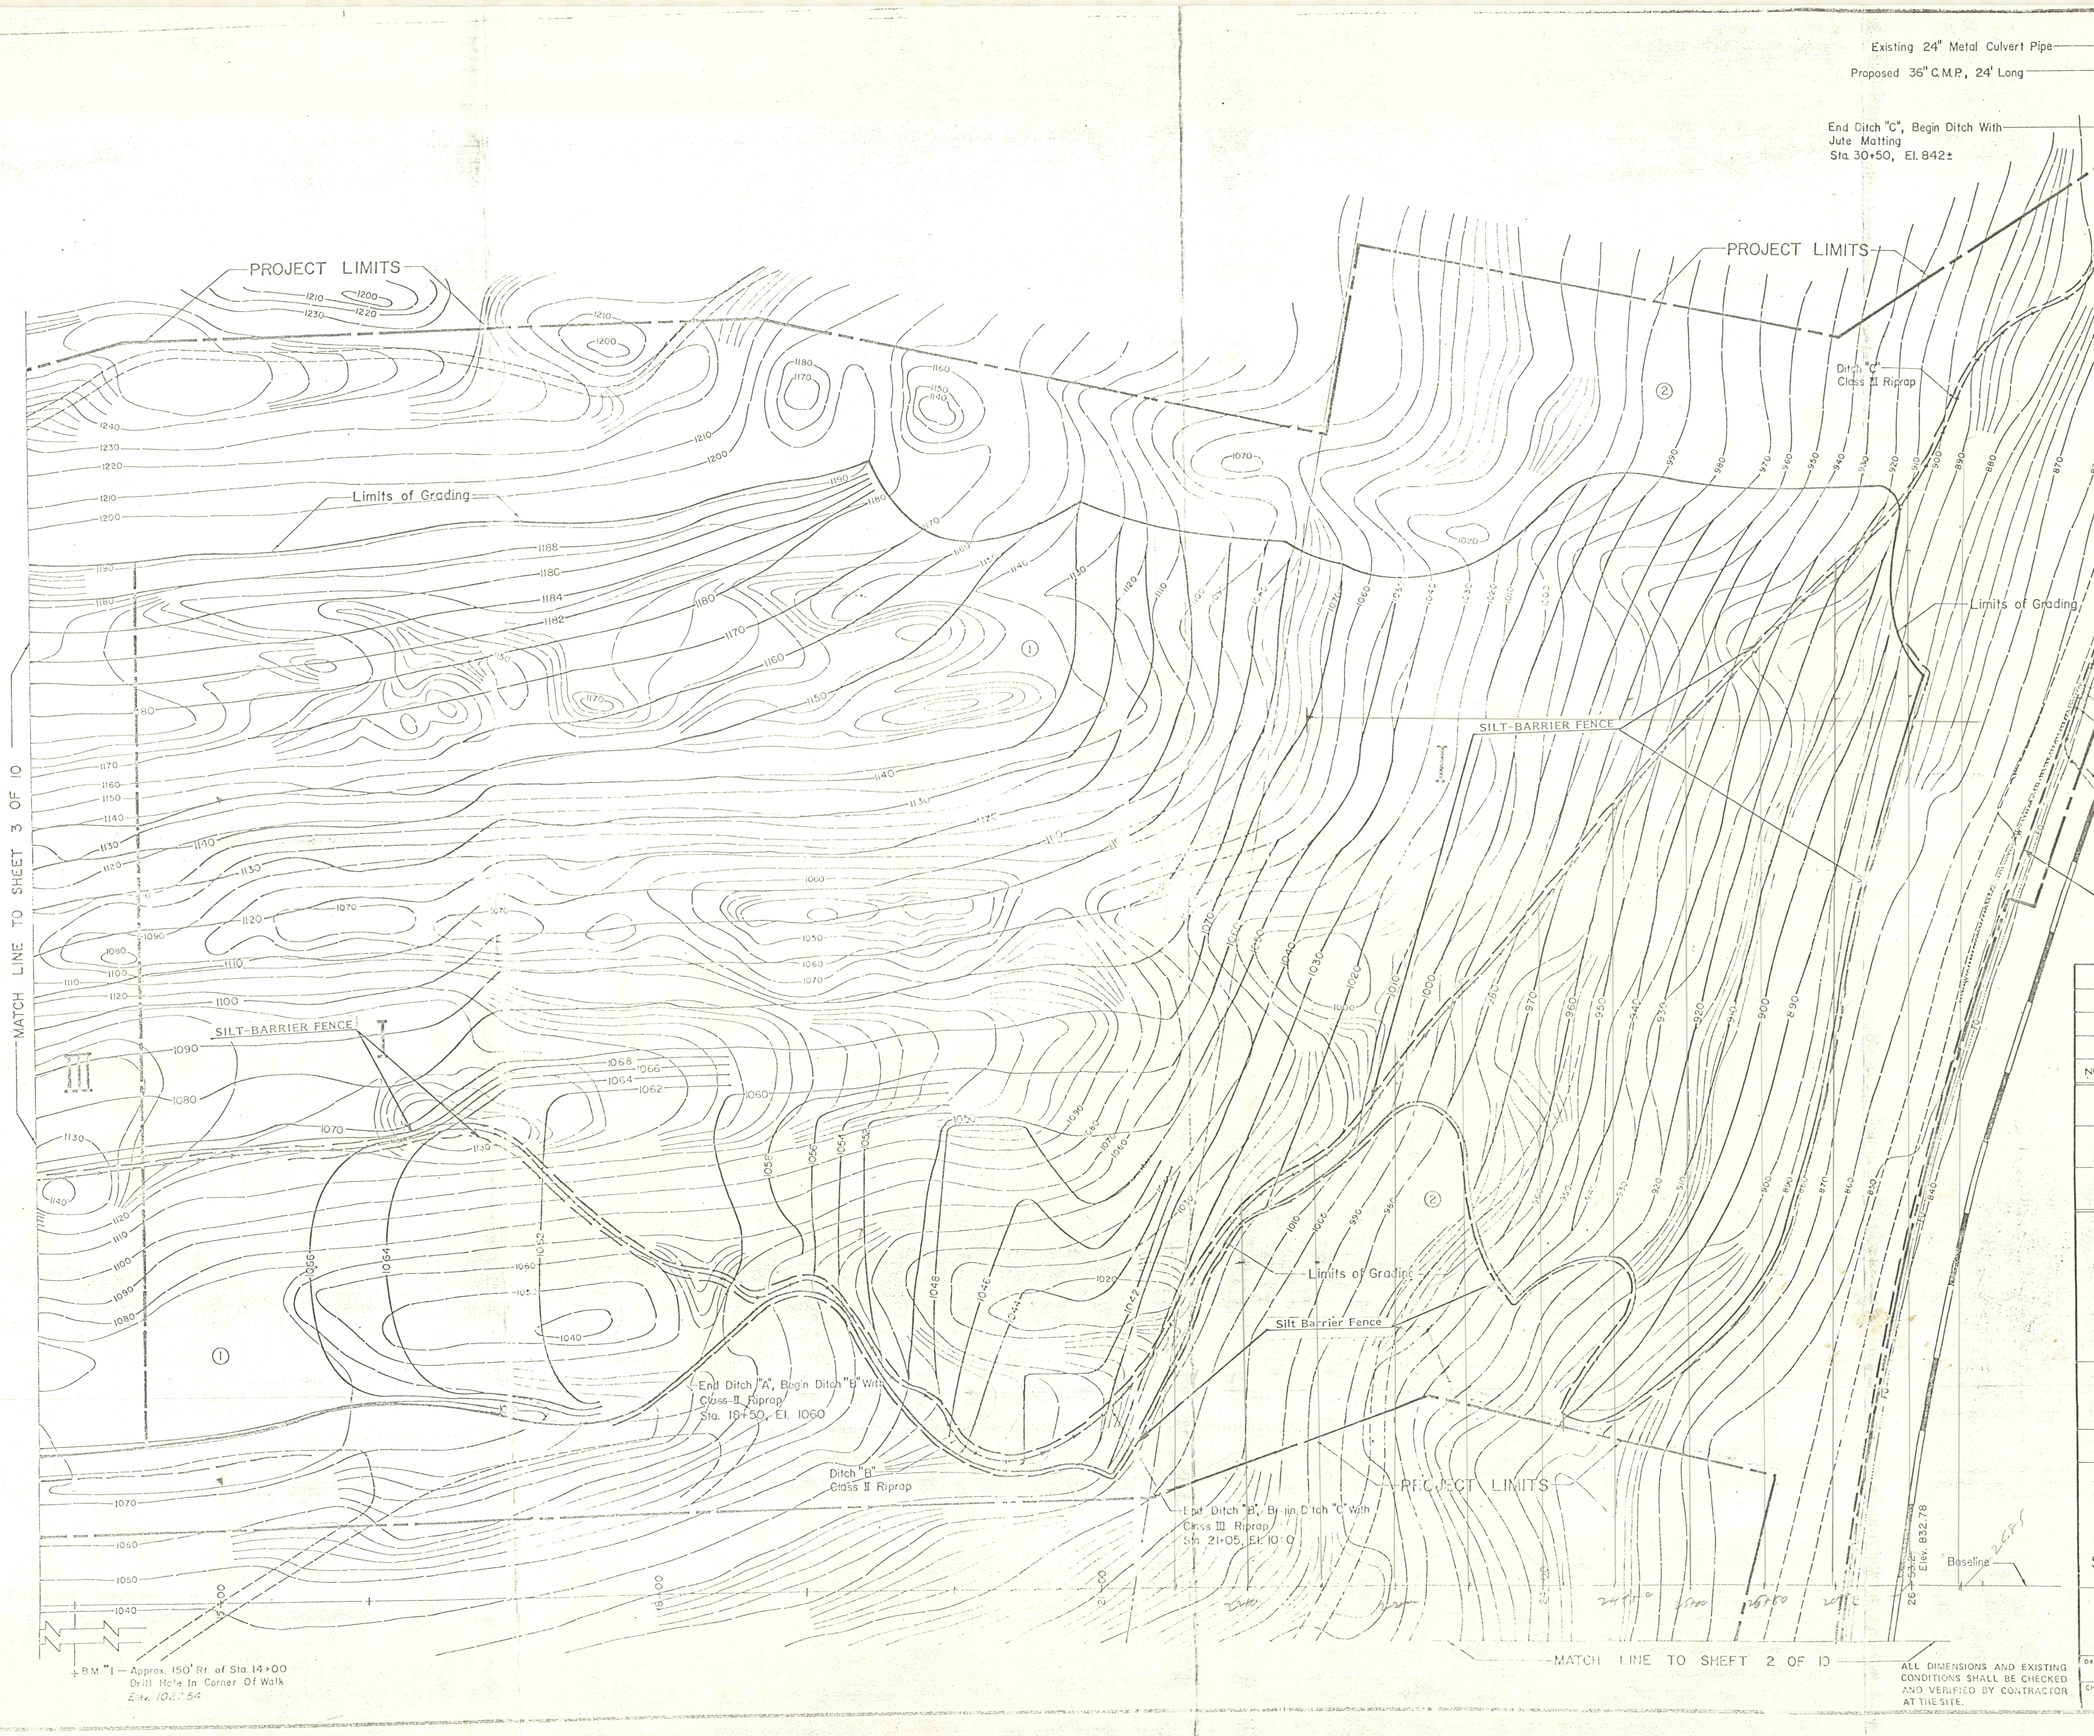


ALL DIMENSIONS AND EXISTING CONDITIONS SHALL BE CHECKED AND VERIFIED BY CONTRACTOR AT THE SITE.

| NO. | DATE | REVISION | APPR. |
|---|---|---|---|
| | | | |

SUBMITTED: Theodore J. Fiala — CHIEF, DESIGN SECTION, WILKES-BARRE

APPROVED: Michael R. Perko — DISTRICT ENGINEER, WILKES-BARRE

APPROVED: [signature] — DIRECTOR, BUREAU OF ABANDONED MINE RECLAMATION

COMMONWEALTH OF PENNSYLVANIA
DEPARTMENT OF ENVIRONMENTAL RESOURCES
OFFICE OF RESOURCES MANAGEMENT

PROJECT NO. O S M 54(3240)101.1

BACKFILLING ABANDONED ASHTON STRIP PITS
BOROUGH OF TAMAQUA
SCHUYLKILL COUNTY, PENNSYLVANIA

SURFACE MAP

| DRAWN BY | DATE | DRAWING NO. |
|---|---|---|
| J.D.F. | Jan. 13, 1988 | 4 of 8 |
| CHECKED BY | SCALE | |
| C.L. | 1 in. = 50 ft. | |