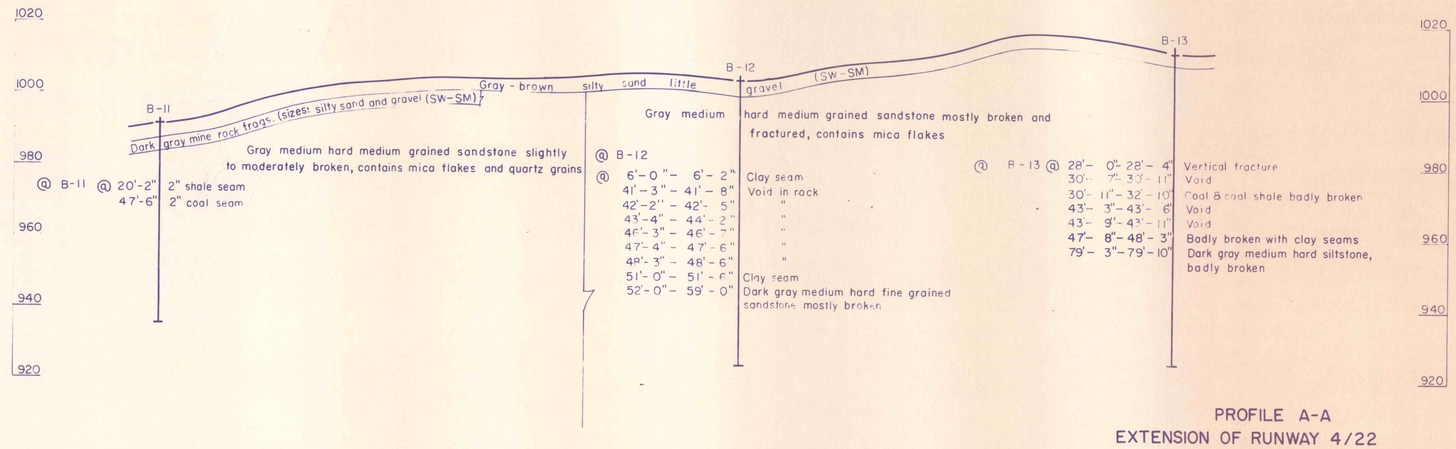

PROFILE A-A
EXTENSION OF RUNWAY 4/22
AIP PROJECT NO. 3-42-0105-05-04
WILKES BARRE / SCRANTON AIRPORT
AVOCA, PA. FEBRUARY 27, 1984
SCALE HOR. 1"=60'
VER. 1"=20'

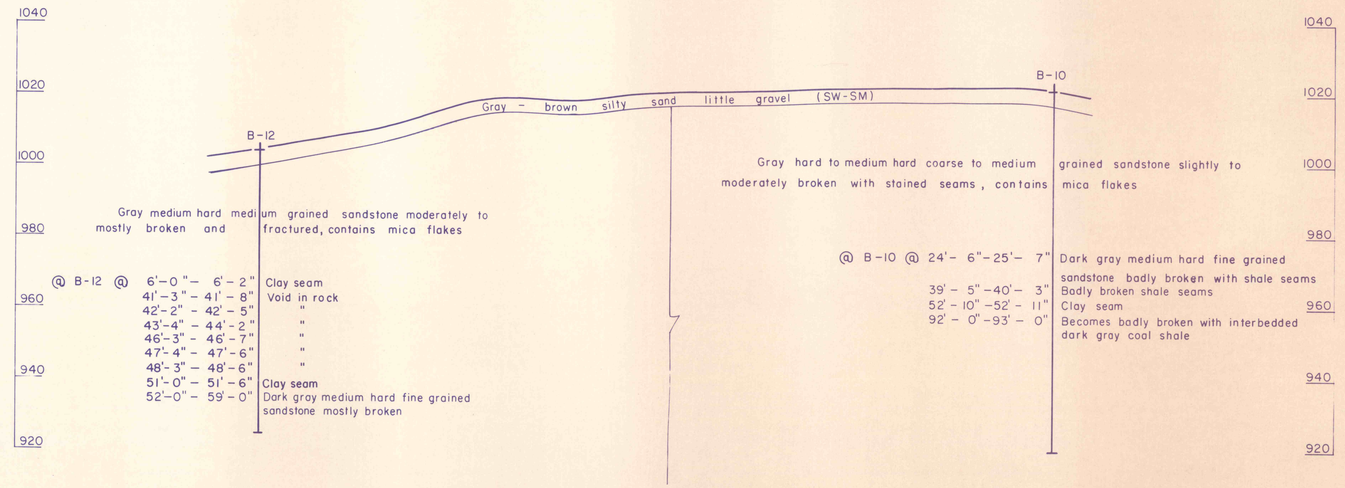

PROFILE B-B
EXTENSION OF RUNWAY 4/22
AIP PROJECT NO. 3-42-0105-05-04
WILKES-BARRE / SCRANTON AIRPORT
AVOCA, PA. FEBRUARY 27, 1984
SCALE HOR. 1"=60'
VER. 1"=20'