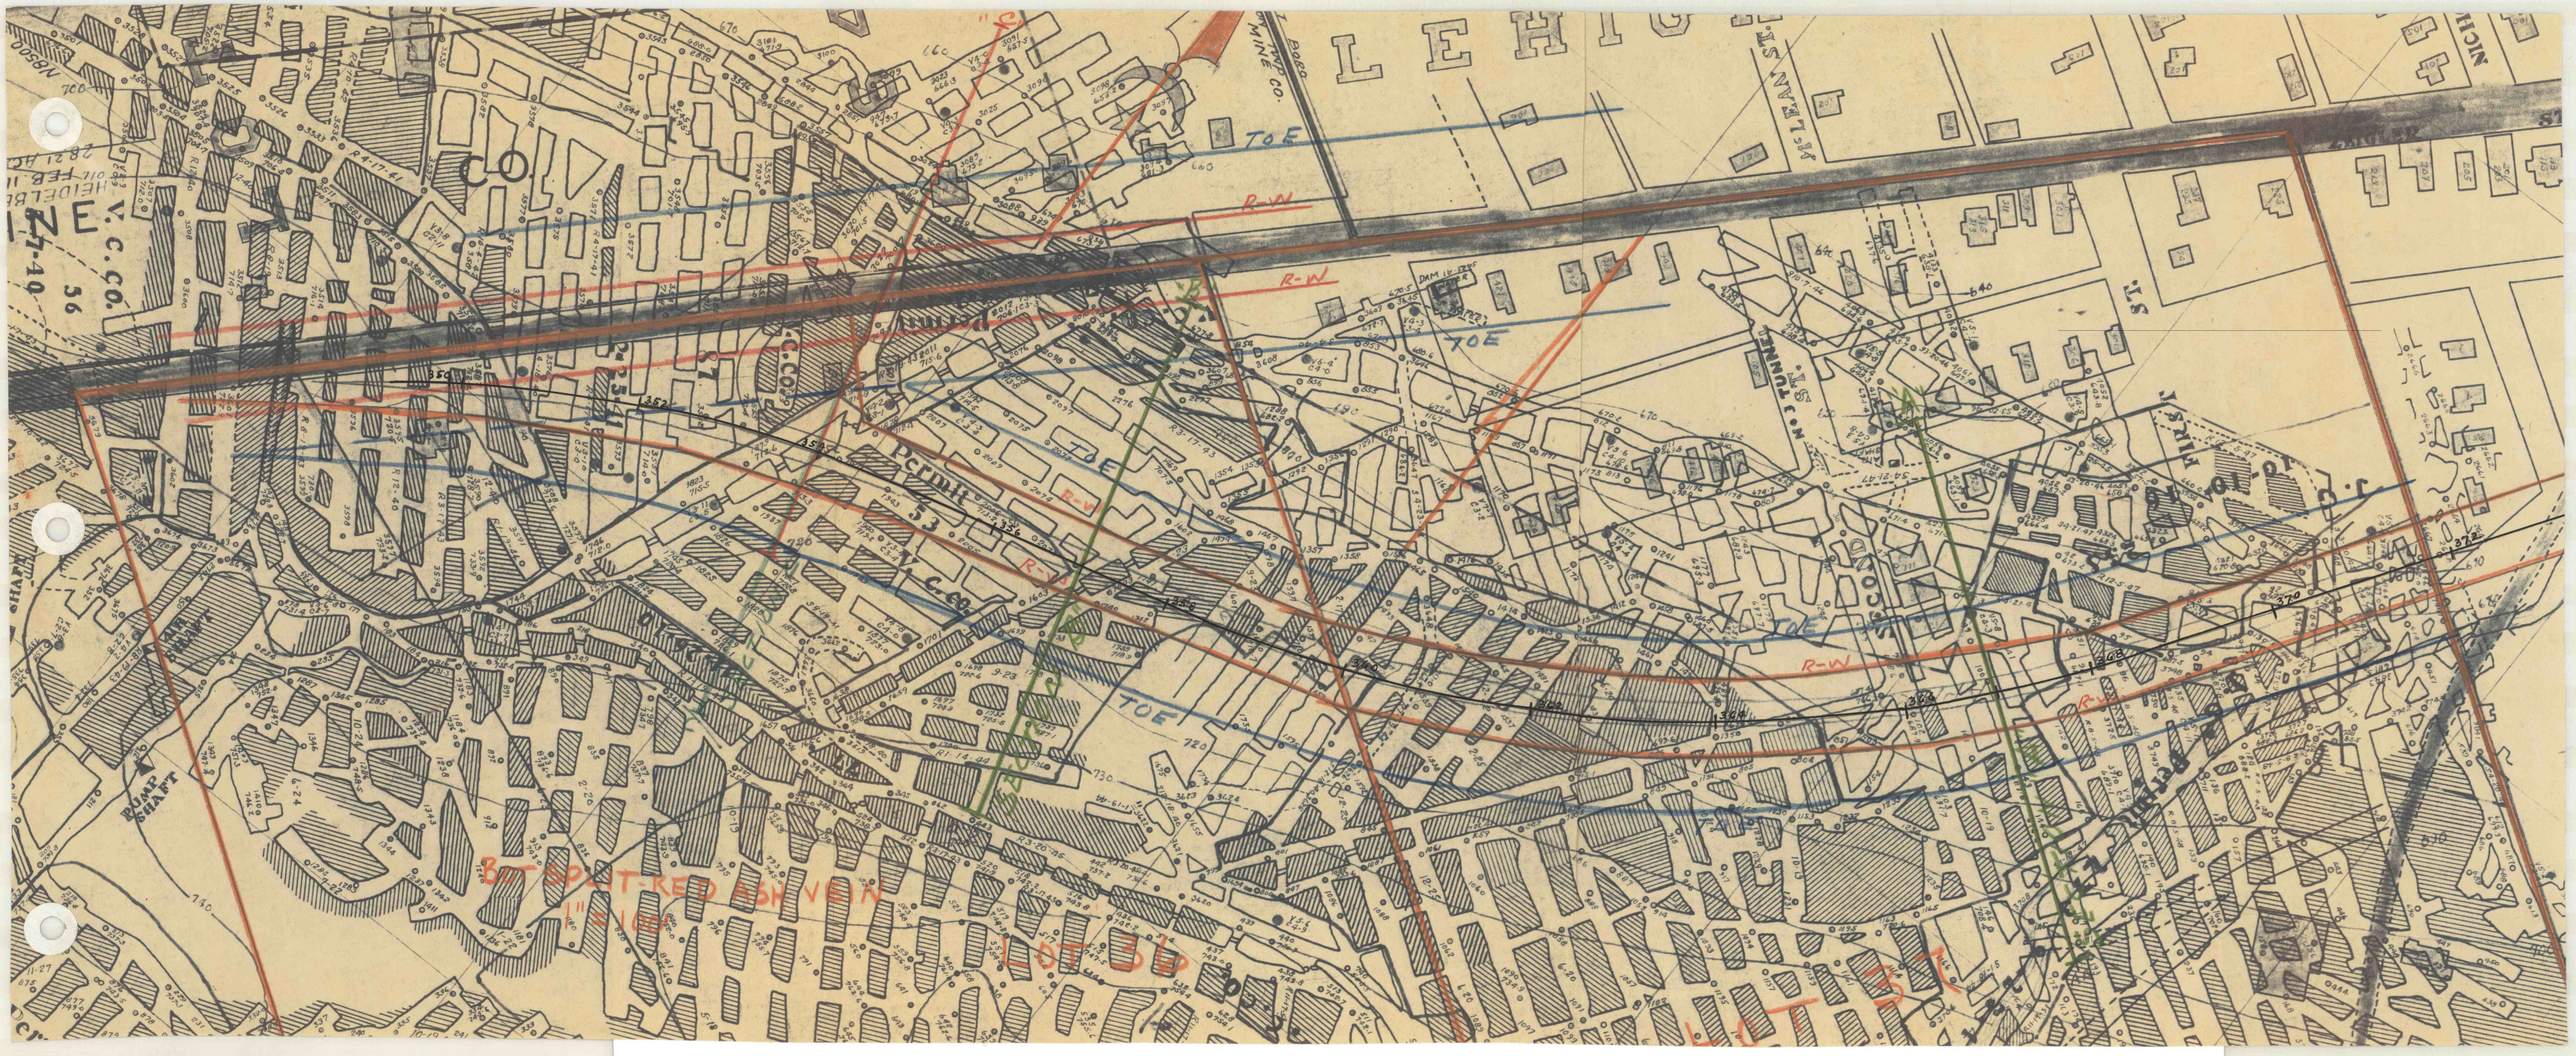

LEHIGH
McLEAN ST.
FIRST ST.
TOE
R-W
Permit
V.C.CO.
PUMP SHAFT
BOT SPLIT-RED ASH VEIN
1" = 100'
LOT 36