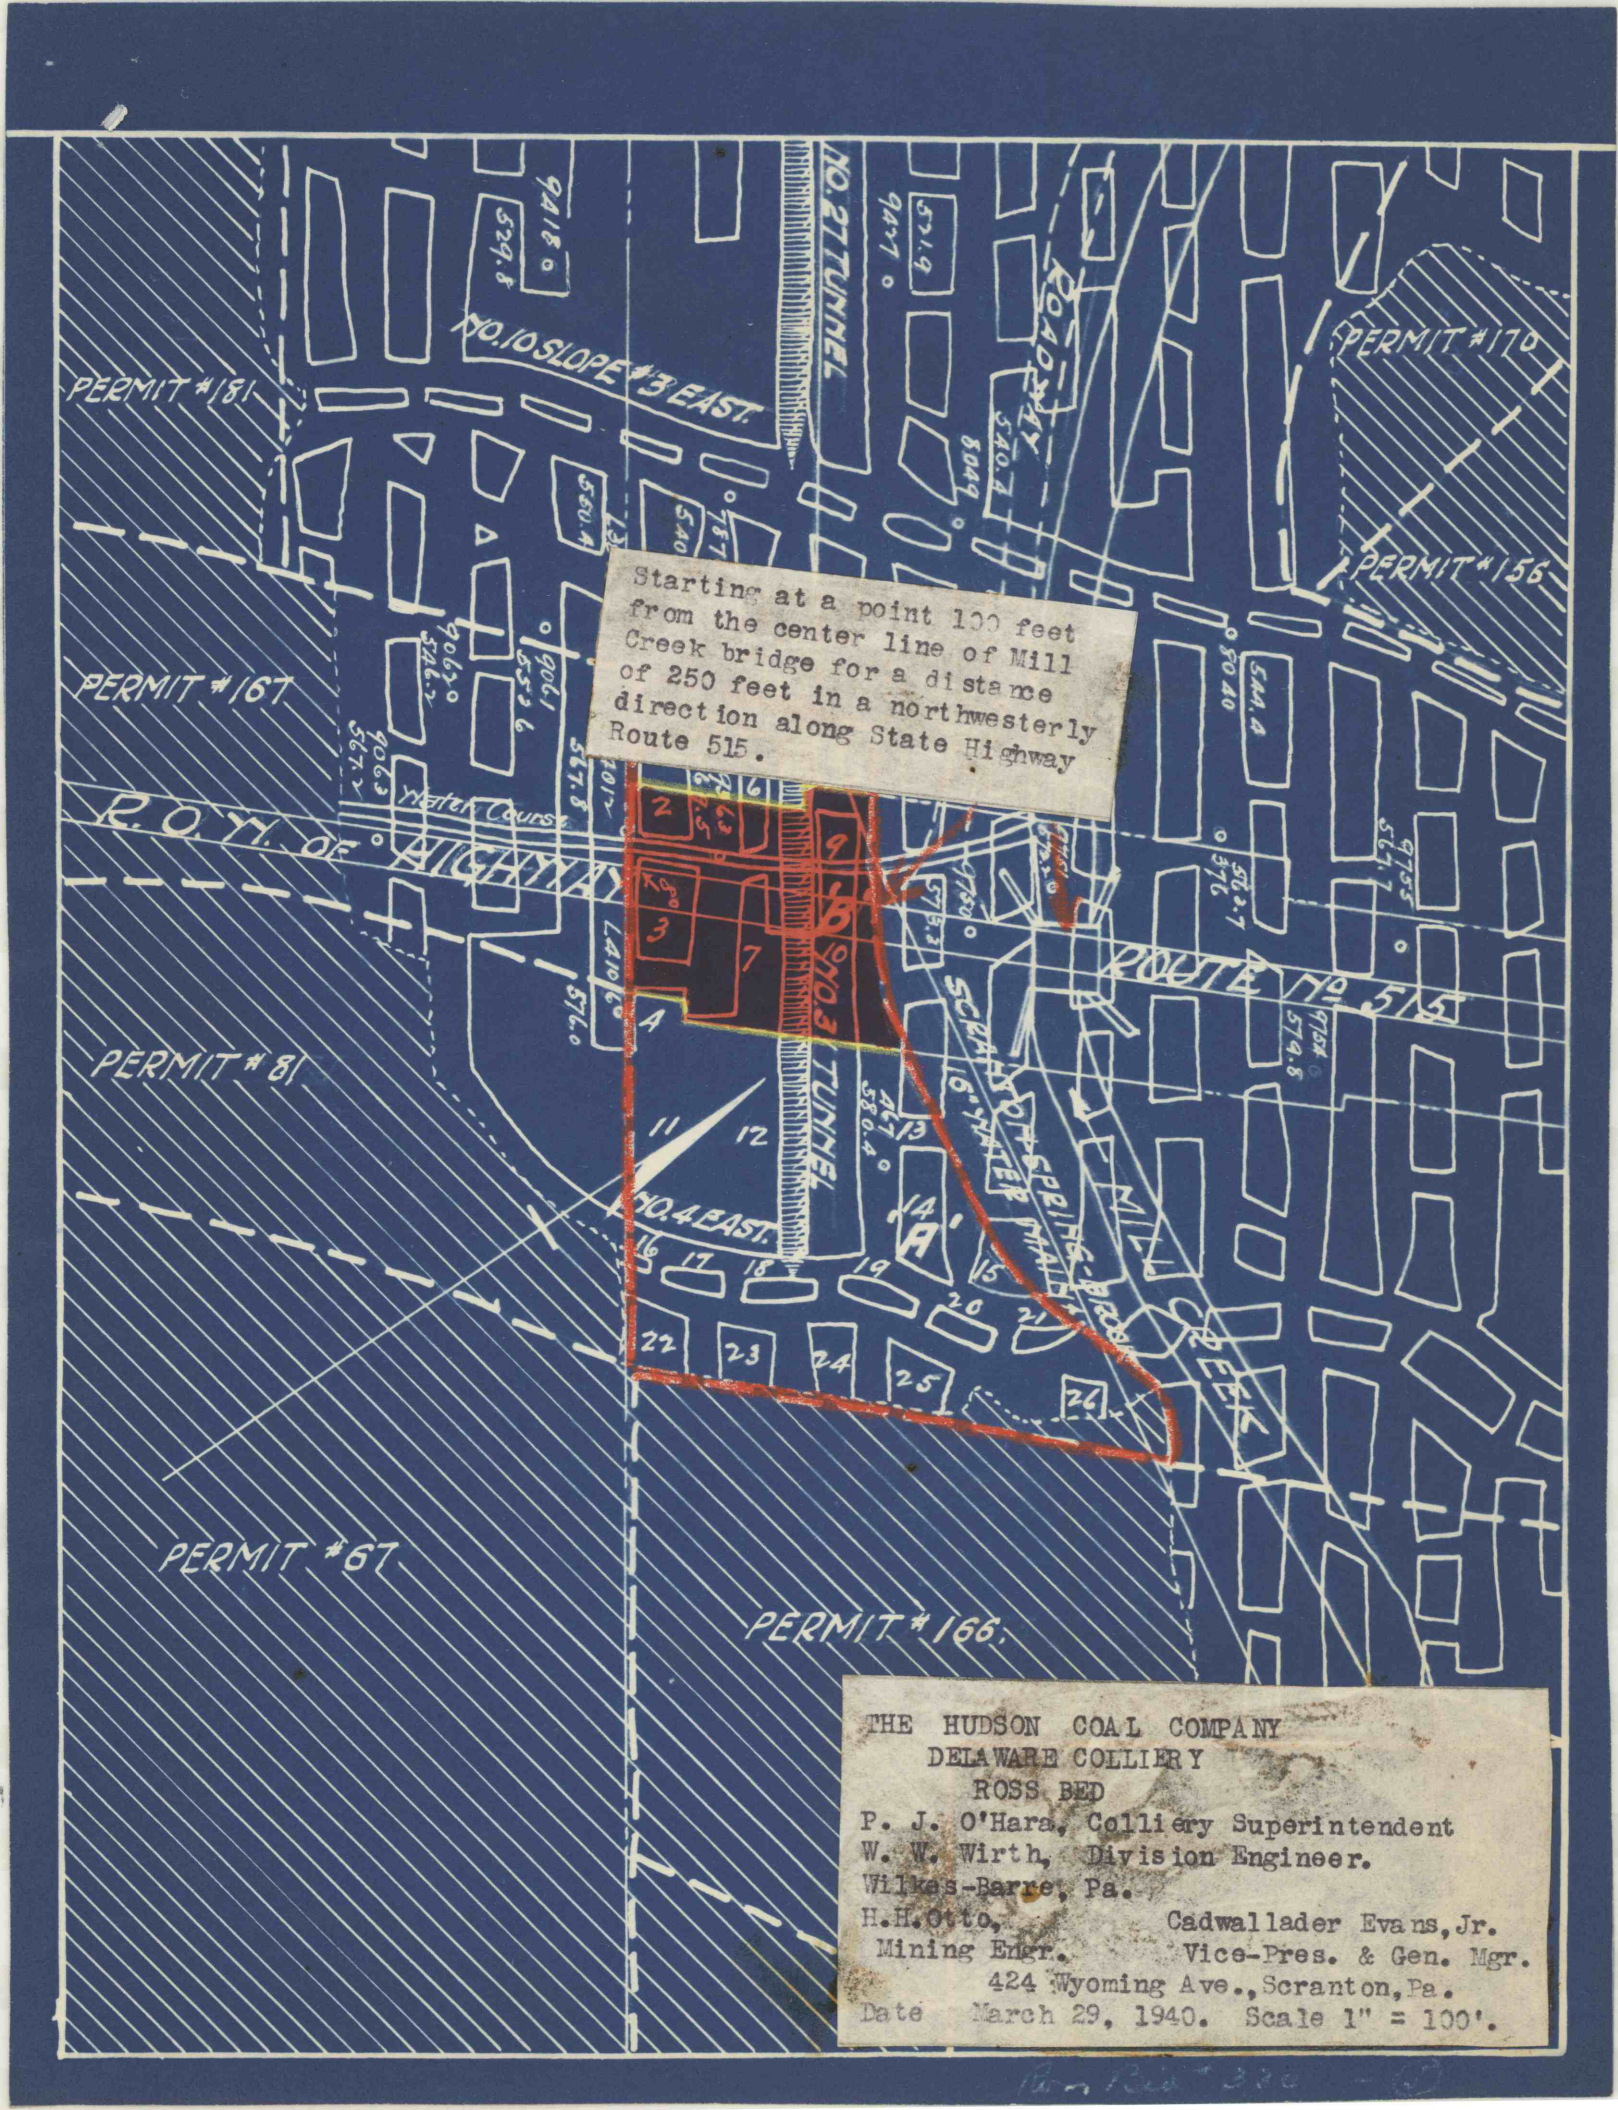
PERMIT #181
PERMIT #167
PERMIT #81
PERMIT #67
PERMIT #166
PERMIT #170
PERMIT #156
NO. 10 SLOPE #3 EAST.
NO. 2 TUNNEL
ROAD WAY
R. O. W. OF HIGHWAY
Water Course
ROUTE No. 515
SCRANTON SPRING BROOK WATER SERVICE
MILL CREEK
NO. 3 TUNNEL
NO. 4 EAST.
Starting at a point 100 feet from the center line of Mill Creek bridge for a distance of 250 feet in a northwesterly direction along State Highway Route 515.
THE HUDSON COAL COMPANY
DELAWARE COLLIERY
ROSS BED
P. J. O'Hara, Colliery Superintendent
W. W. Wirth, Division Engineer.
Wilkes-Barre, Pa.
H. H. Otto, Mining Engr.
Cadwallader Evans, Jr. Vice-Pres. & Gen. Mgr.
424 Wyoming Ave., Scranton, Pa.
Date March 29, 1940. Scale 1" = 100'.