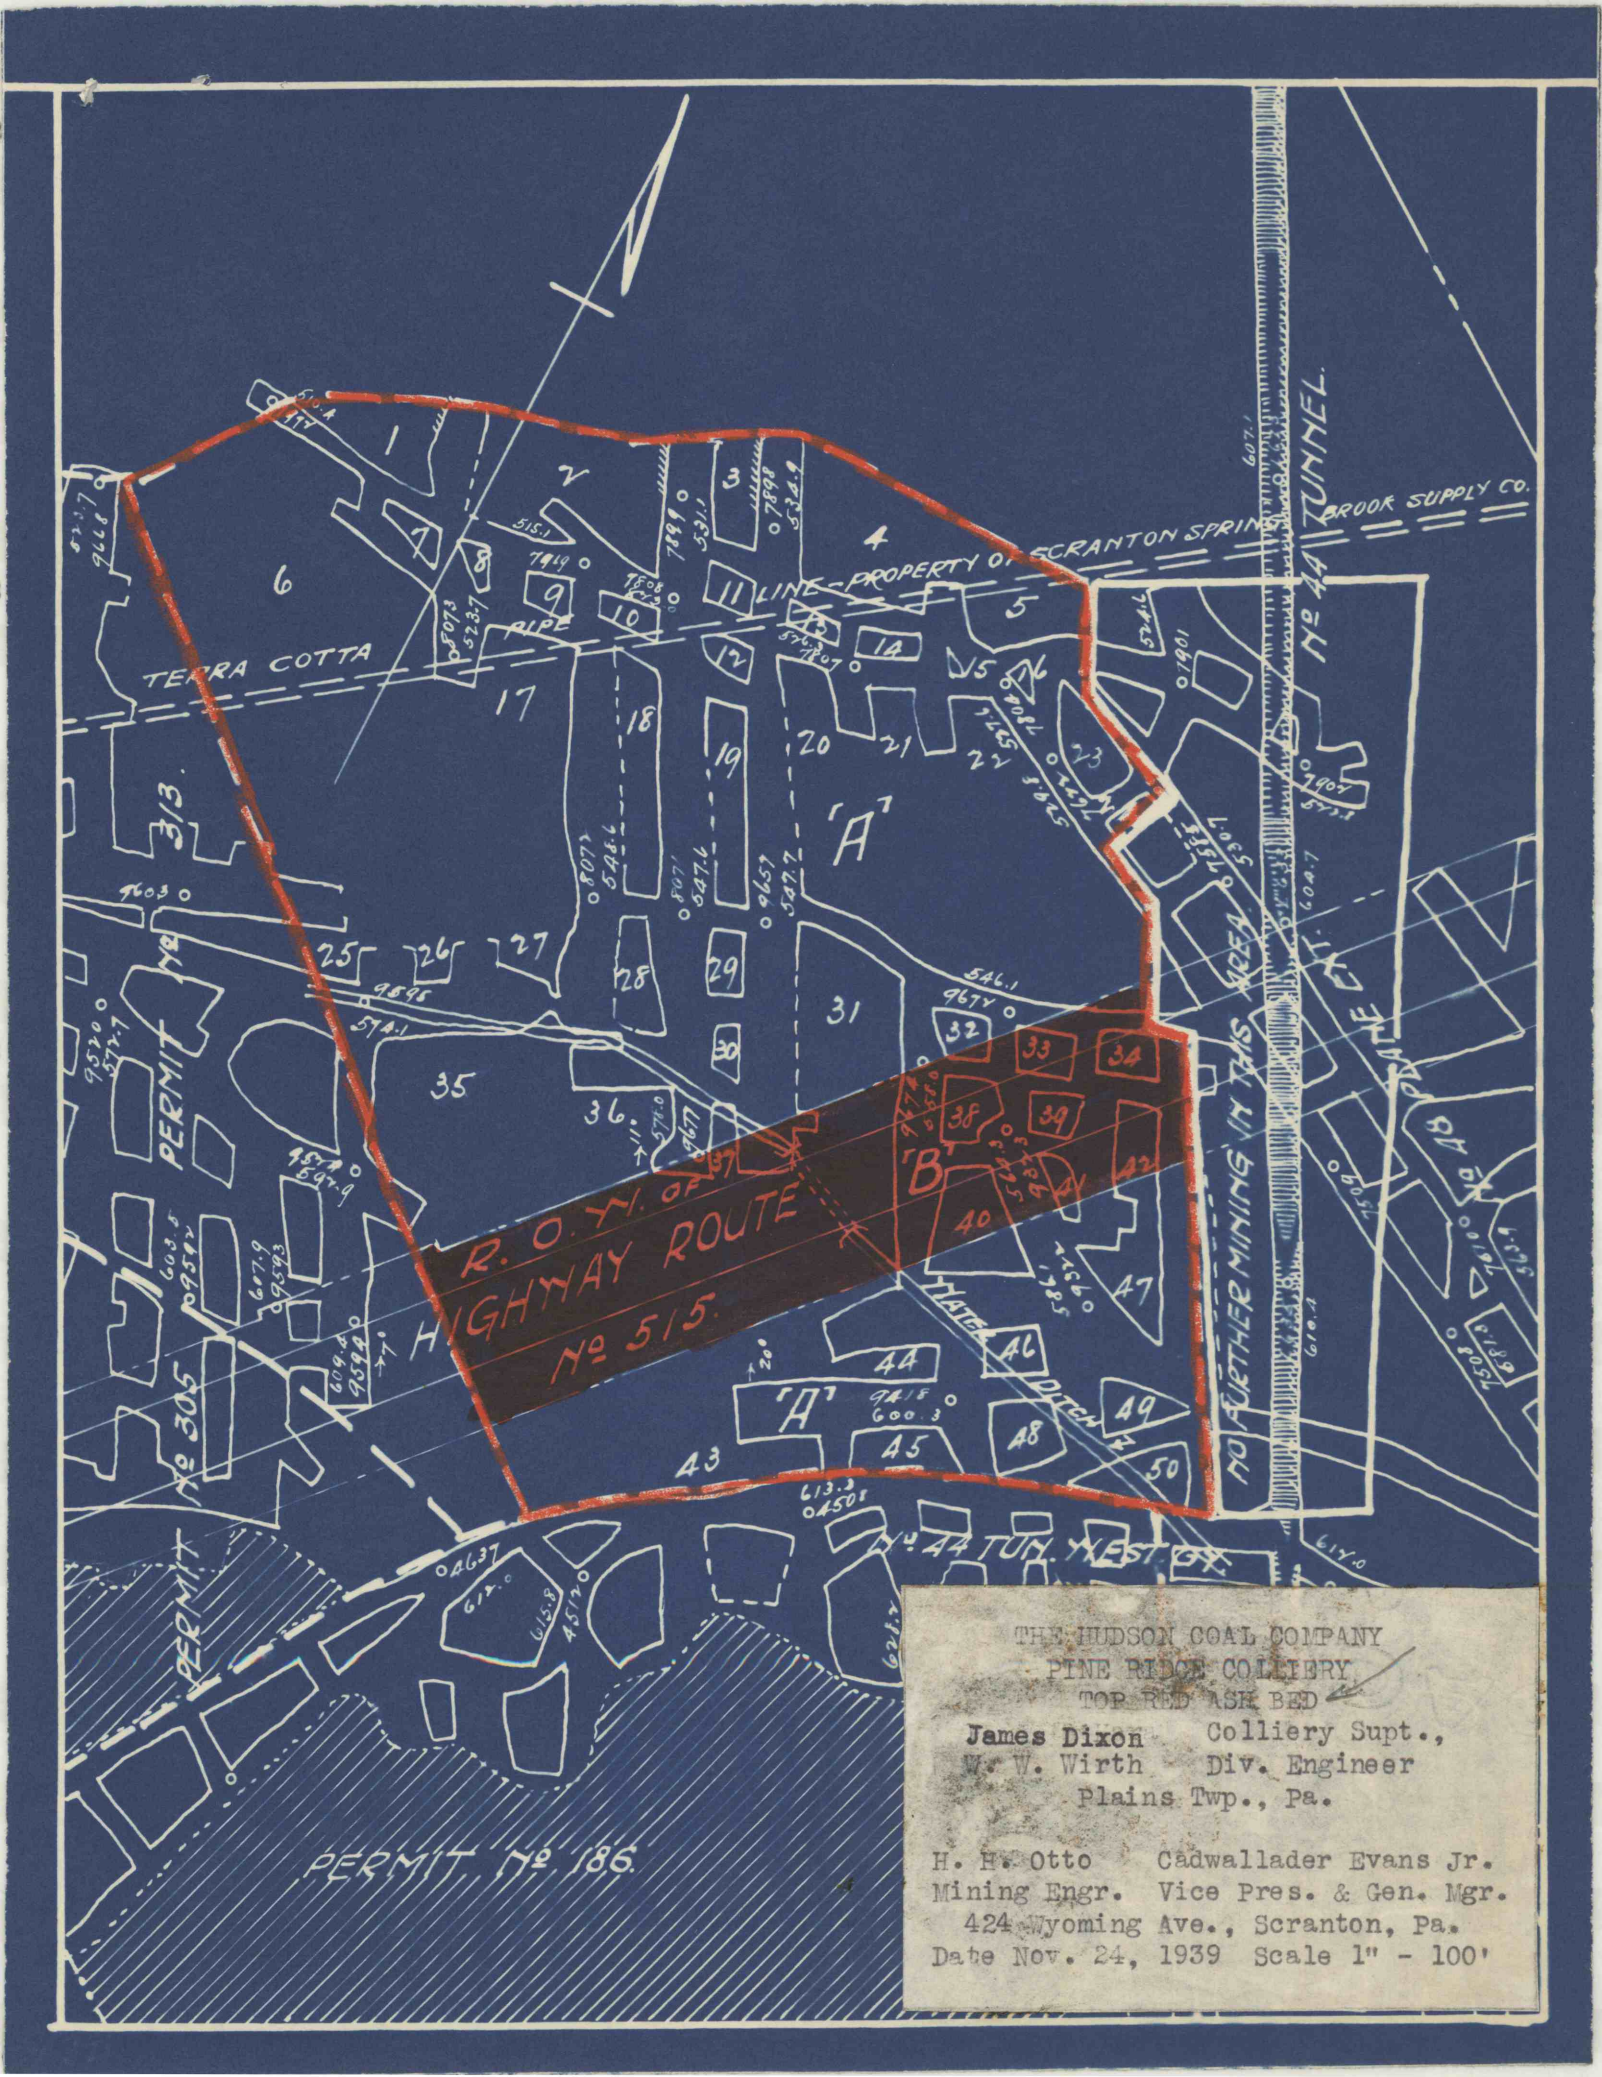
N
PROPERTY OF SCRANTON SPRING BROOK SUPPLY CO.
LINE
PIPE
TERRA COTTA
R. O. W. OF HIGHWAY ROUTE No. 515
PERMIT
PERMIT No. 305
PERMIT No. 186
WATER DITCH
No. 44 TUN. WEST OF
No. 44 TUNNEL
No. 44 SHAFT
No. 44 AIR COURSE
No. 44 FURTHER MINING
'A'
'B'
313.
THE HUDSON COAL COMPANY
PINE RIDGE COLLIERY
TOP RED ASH BED
James Dixon Colliery Supt.,
W. W. Wirth Div. Engineer
Plains Twp., Pa.
H. H. Otto Mining Engr.
Cadwallader Evans Jr. Vice Pres. & Gen. Mgr.
424 Wyoming Ave., Scranton, Pa.
Date Nov. 24, 1939 Scale 1" - 100'