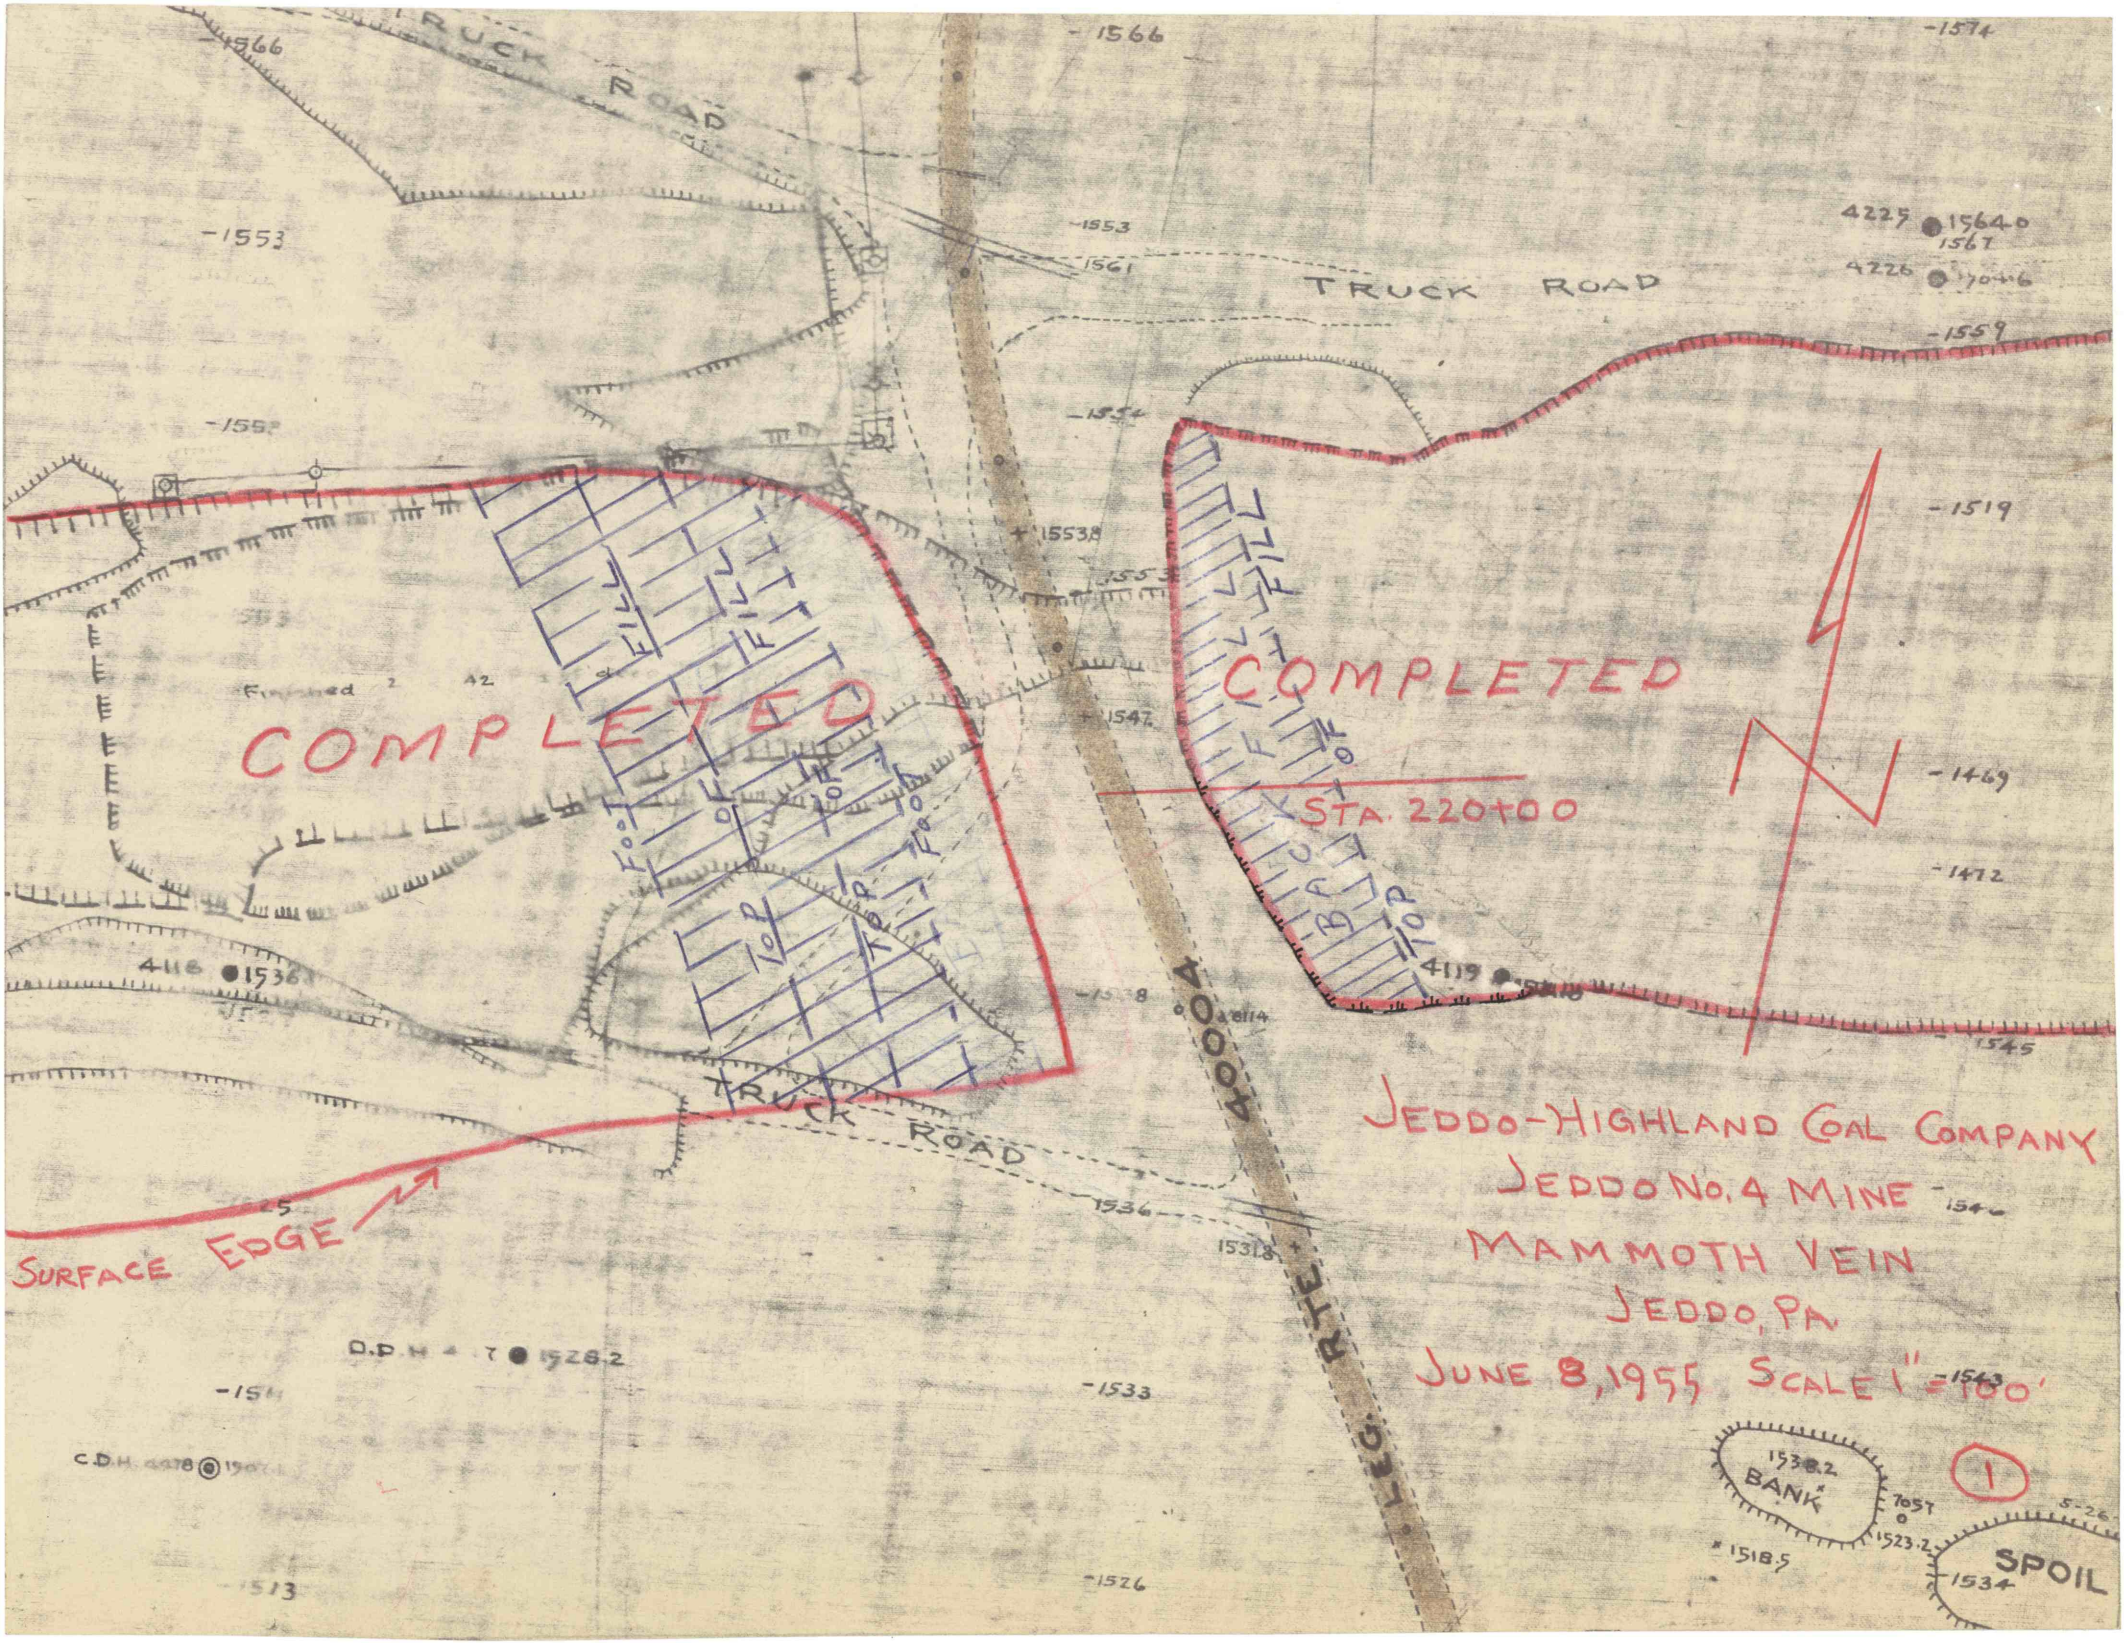

TRUCK ROAD
TRUCK ROAD
TRUCK ROAD
COMPLETED
COMPLETED
STA. 220+00
FILL
FILL
FILL
FILL
TOP
TOP
TOP
TOP
SURFACE EDGE
LEG. RTE. 40004
JEDDO-HIGHLAND COAL COMPANY
JEDDO No. 4 MINE
MAMMOTH VEIN
JEDDO, PA.
JUNE 8, 1955 SCALE 1" = 100'
BANK
SPOIL
1