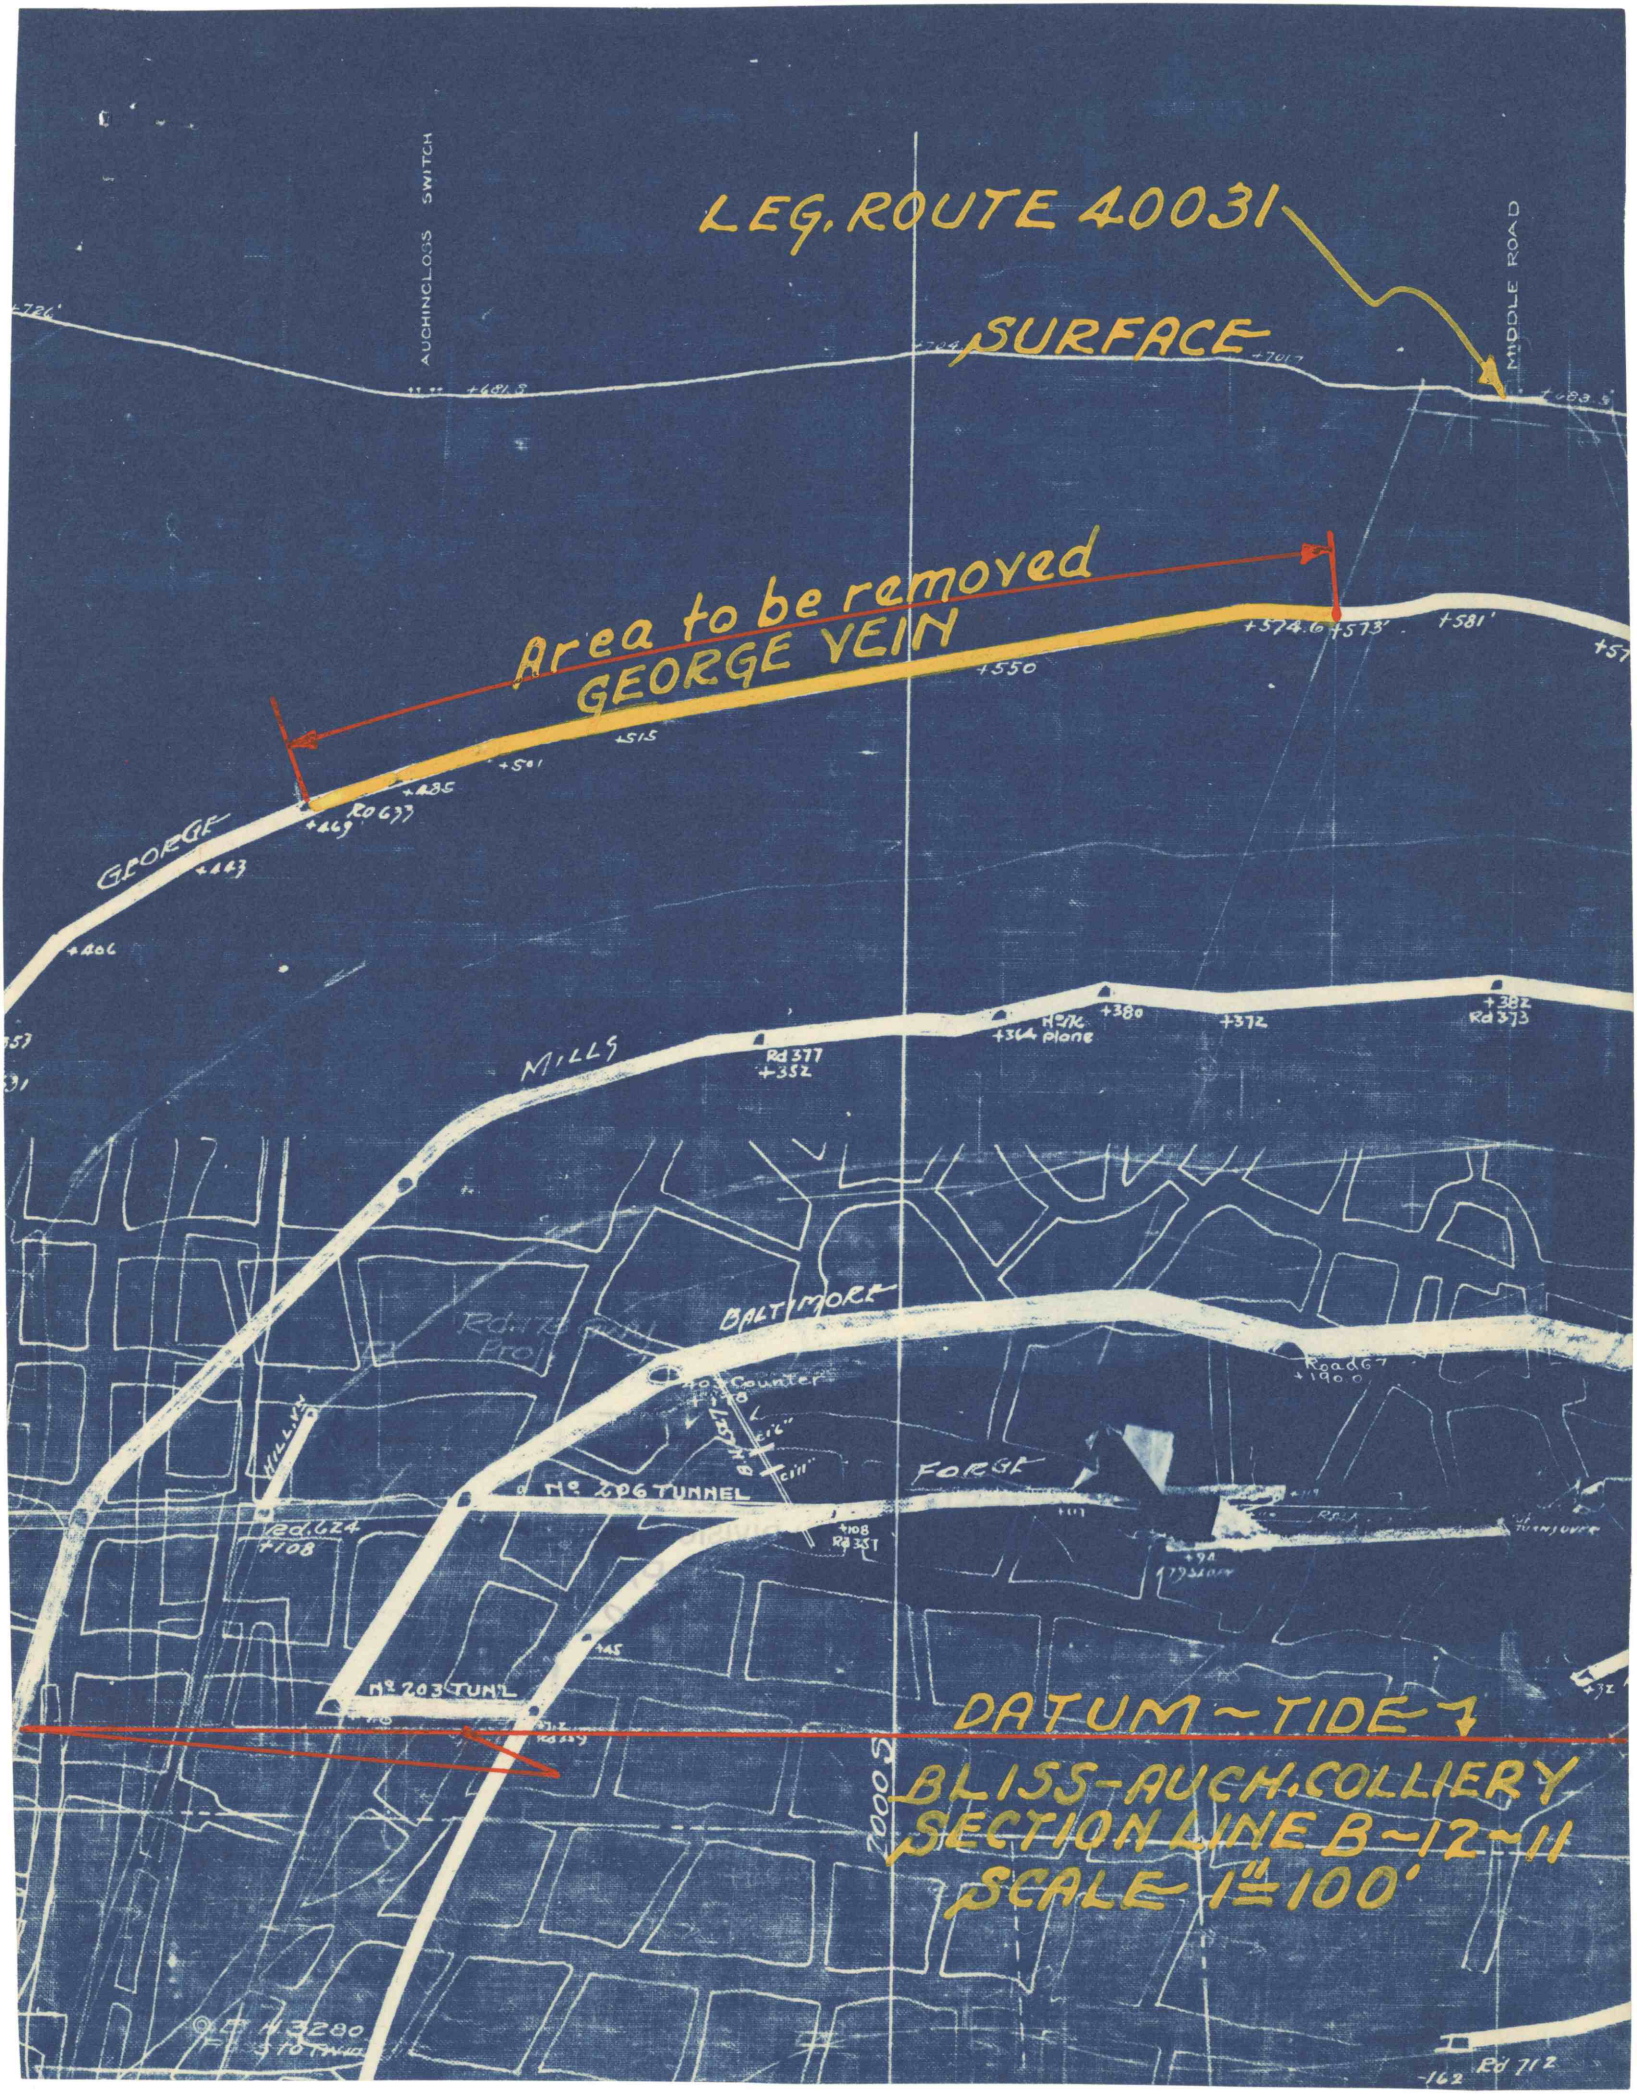
LEG. ROUTE 40031
SURFACE
AUCHINCLOSS SWITCH
MIDDLE ROAD
Area to be removed
GEORGE VEIN
GEORGE
MILLS
BALTIMORE
FORGE
No 206 TUNNEL
No 203 TUNNEL
DATUM ~ TIDE
BLISS-AUCH. COLLIERY
SECTION LINE B~12~11
SCALE 1" = 100'