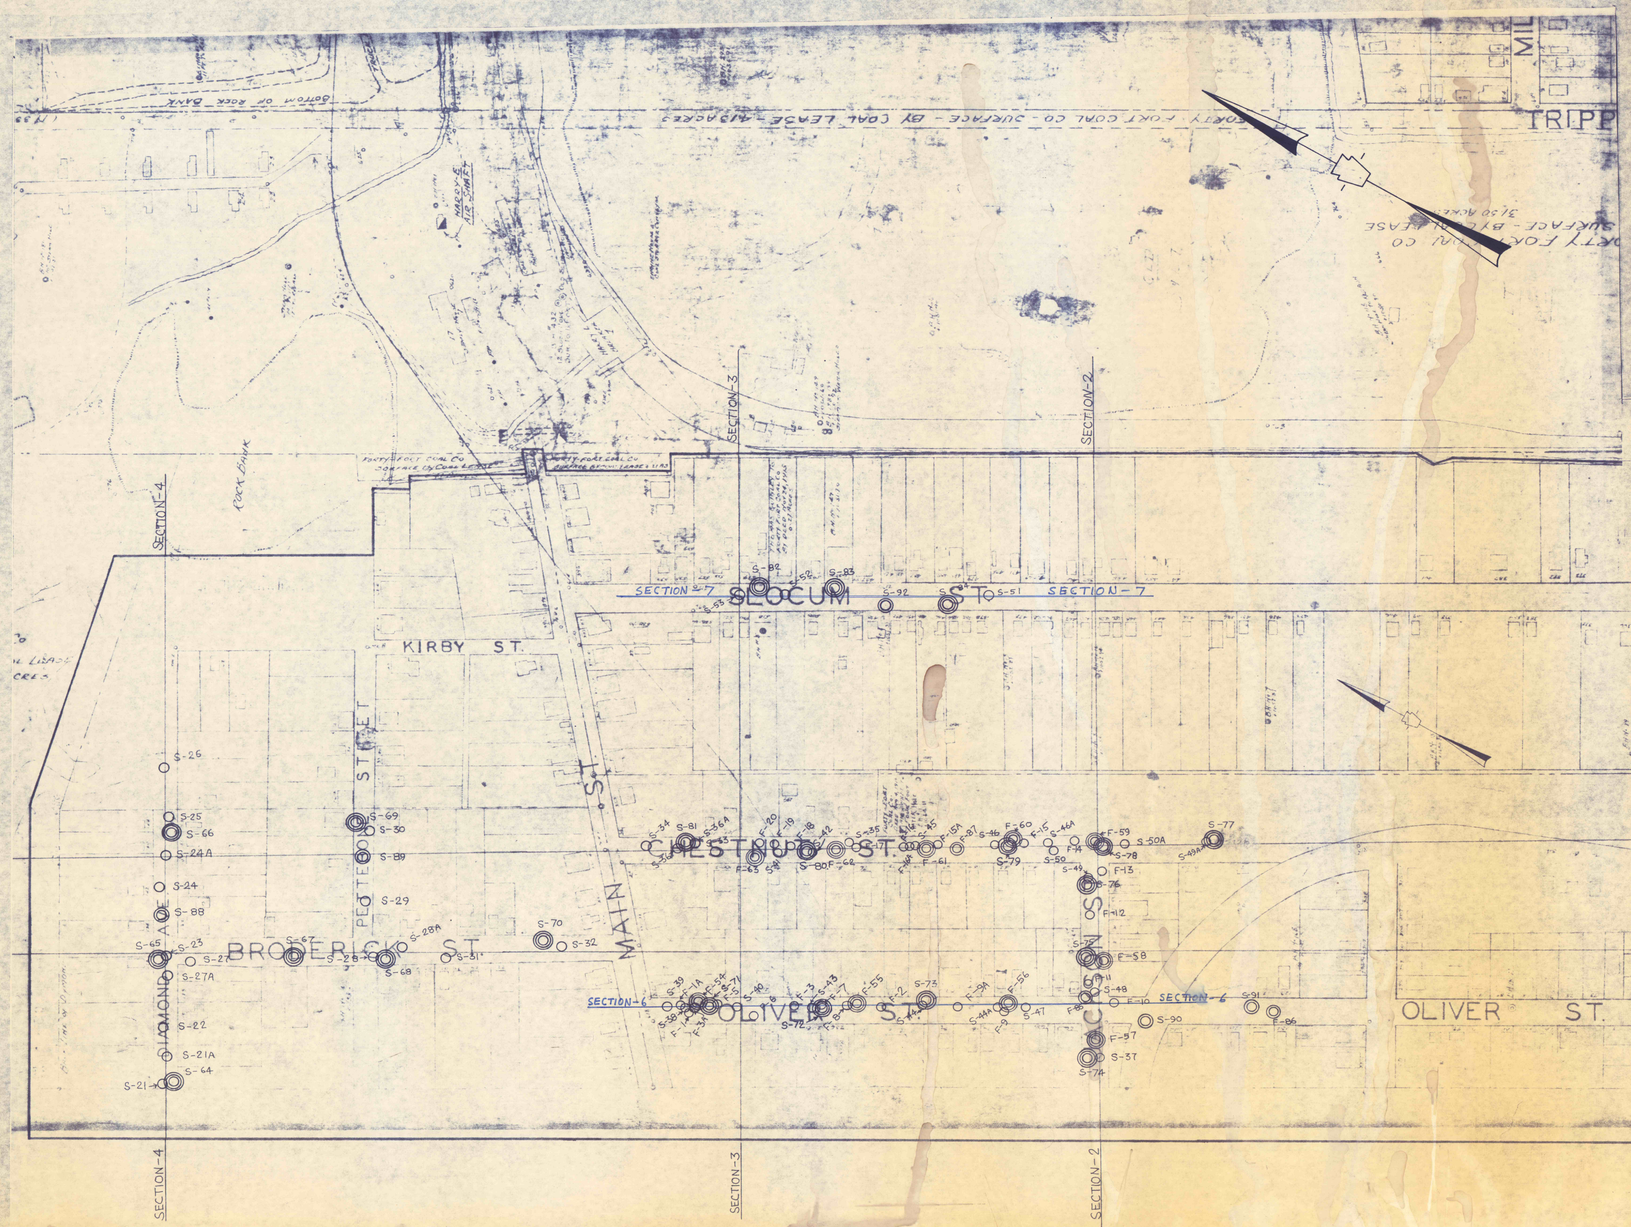

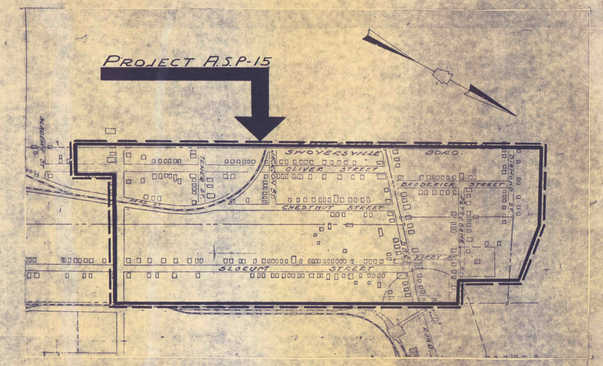

SITE PLAN
SCALE: 1"=400'

LOCATION MAP
NOT TO SCALE

○ existing boreholes

◎ monitoring holes to be drilled

◎ injection holes to be drilled

SCALE 1"=100'

NO.	DATE	REVISION	APPR.

SUBMITTED
DESIGN ENGINEER
APPROVED
DISTRICT ENGINEER - ANTHRACITE REGION
APPROVED
DIRECTOR - BUREAU OF RESOURCES MANAGEMENT

COMMONWEALTH OF PENNSYLVANIA
DEPARTMENT OF ENVIRONMENTAL RESOURCES
OFFICE OF RESOURCES MANAGEMENT

PROJECT NO. A.S.P. 15

FILLING MINE VOIDS

OLIVER ST. AREA — LUZERNE CTY.
SWOYERSVILLE BORO. — PENNA.

ABANDONED HARRY E. COLL'Y SURFACE

DRAWN BY:	DATE:	DRAWING NO.:
CHECKED BY:	SCALE: 1" = 100'	ASP 15-1.1