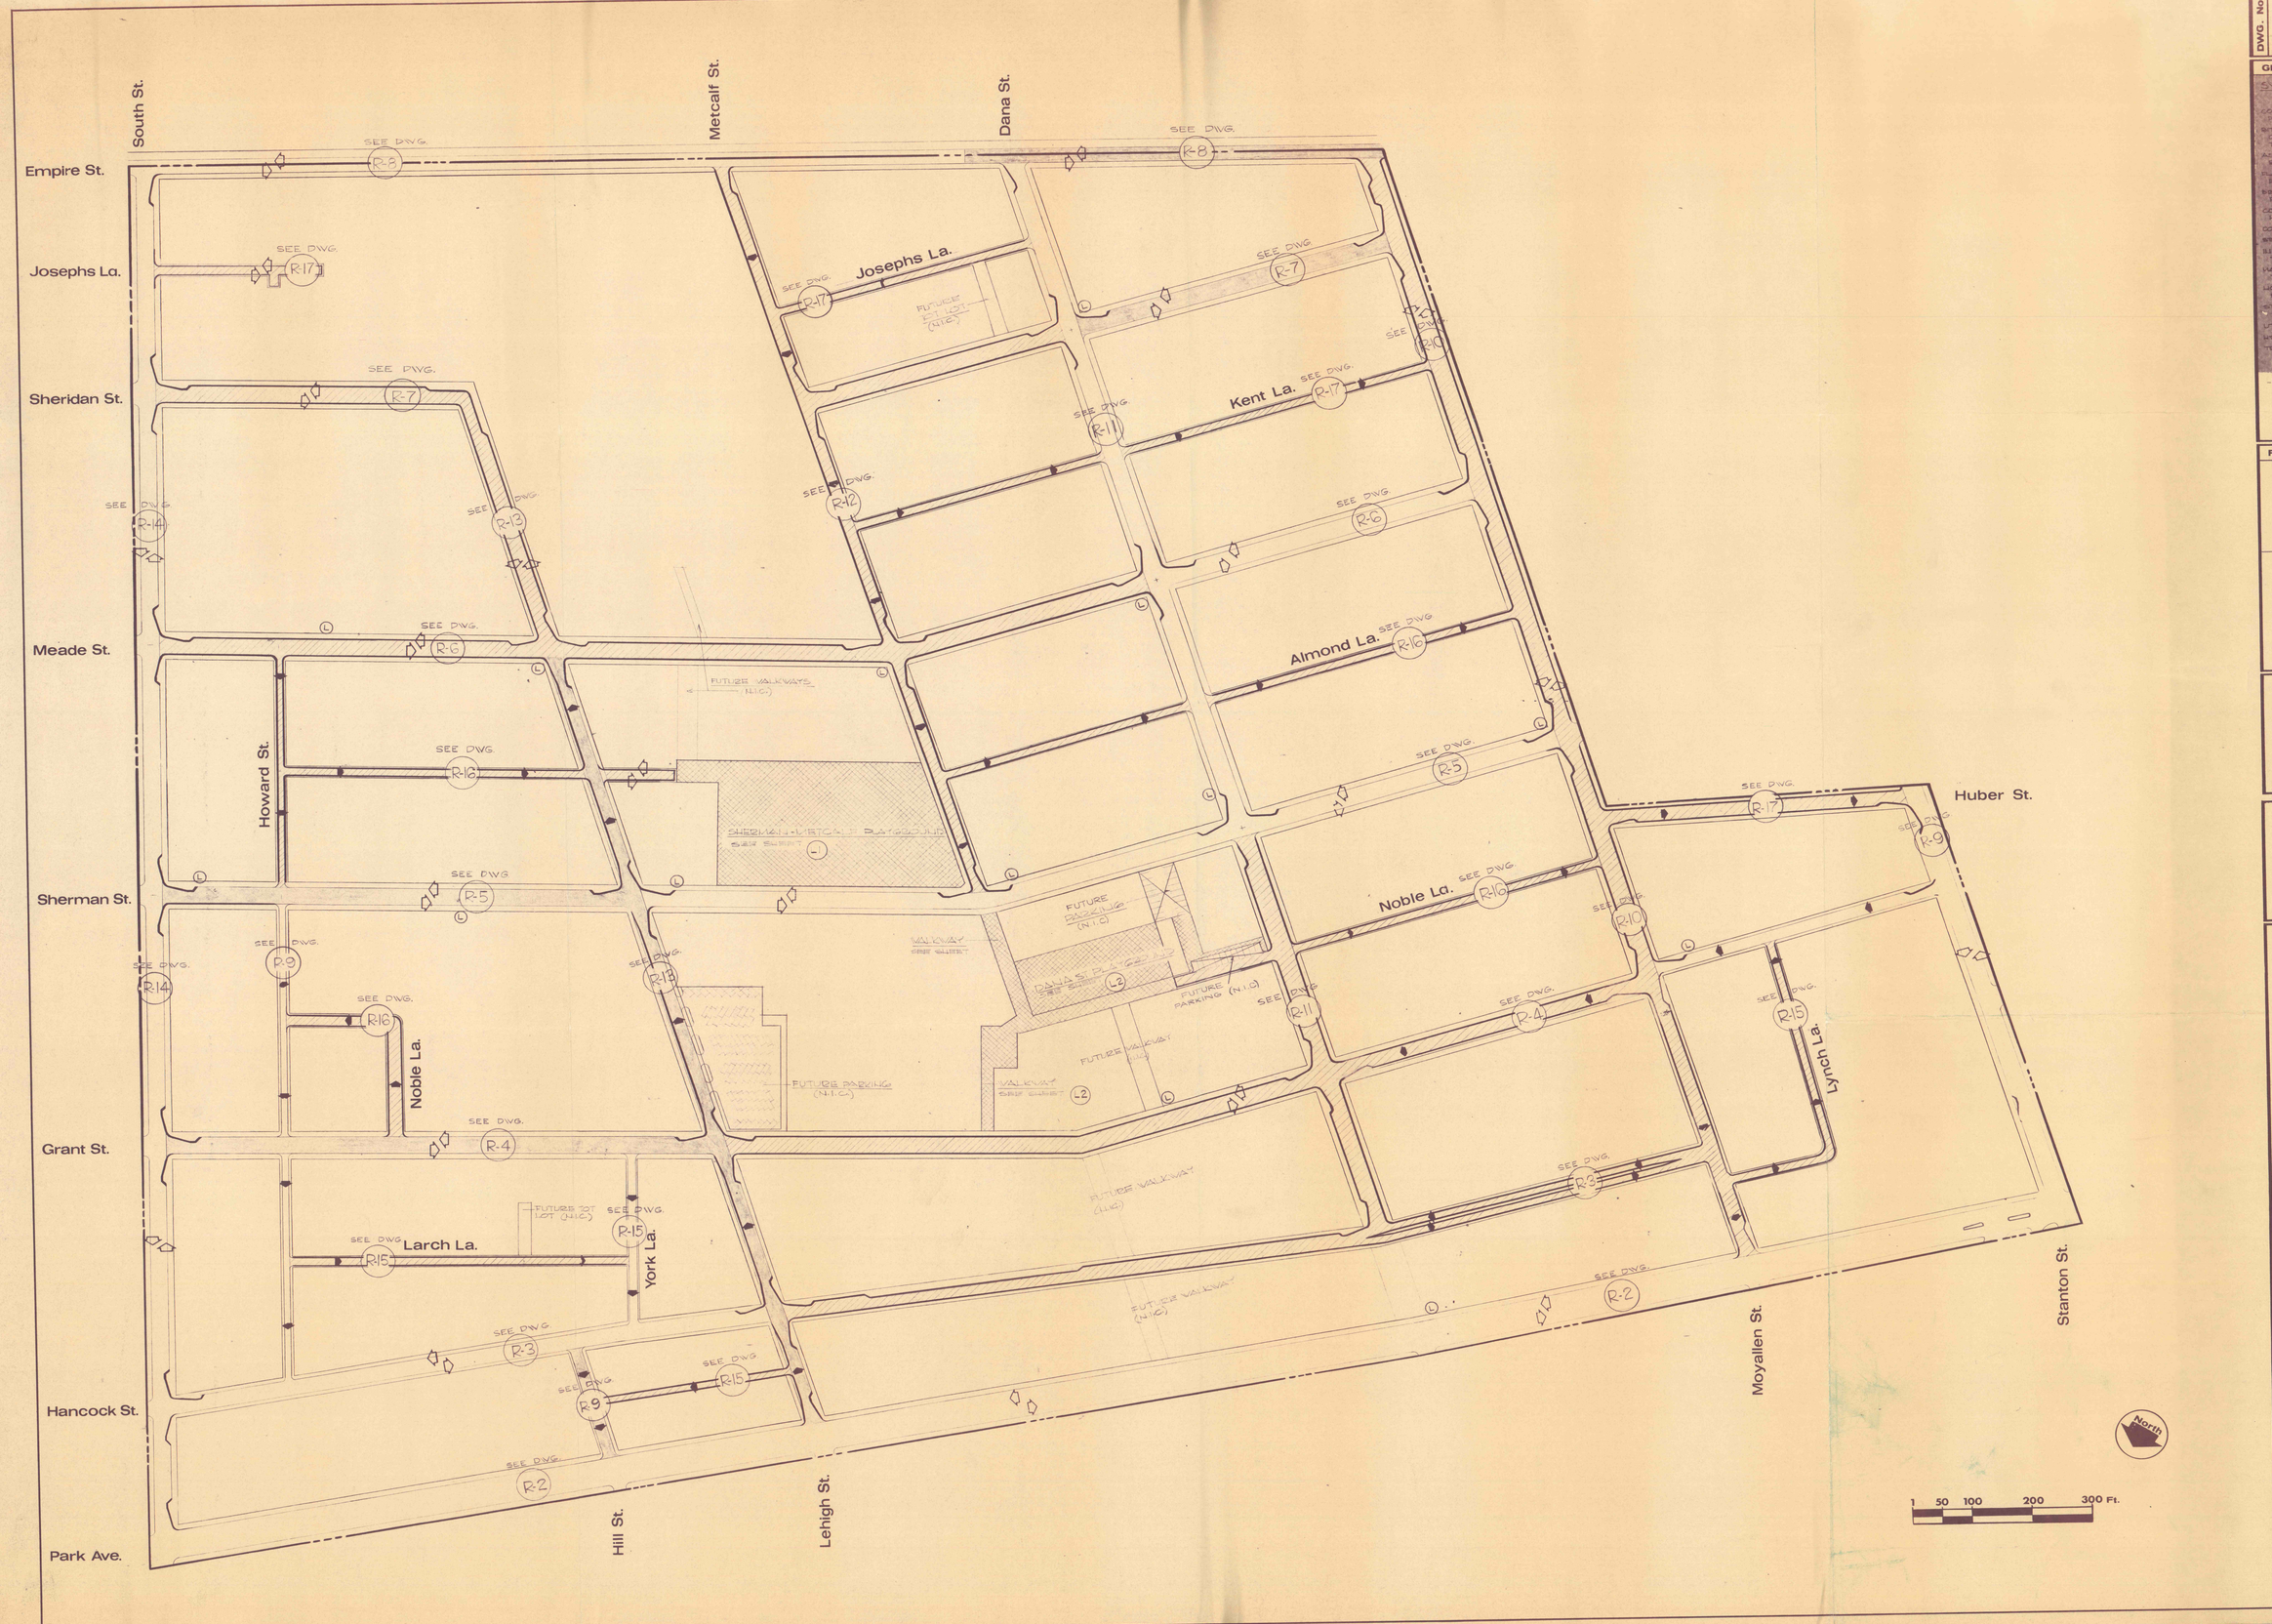

DWG. No. R1

REV. No.

GENERAL NOTES:

SYMBOLS

EXIST. LINE

CONC. PAVING

BITUM. CONC. PAVING TO BE REMOVED

ASPHALT BLOCK PAVING

FLAGSTONE PAVING

BRICK PAVING

COBBLE PAVING

CONC. CURB

BITUM. CURB

INLET TYP. FOR BELL

MANHOLE TYP. FOR BELL

LIGHT STANDARDS

STEPS

UTILITY POLE

HYDRANT

TREE

LETTER SYM.

REMOVE

RECONST.

REVISIONS:

COPE, LINDER, WALMSLEY
ARCHITECTS, ENGINEERS, LANDSCAPE ARCHITECTS
1929 DELANCEY PLACE, PHILADELPHIA, PENNSYLVANIA 19103

G.A.R. URBAN RENEWAL AREA
REDEVELOPMENT AUTHORITY OF
THE CITY OF WILKES-BARRE, PA.

PROJECT SITE PLAN

DATE:	25 APR 68
SCALE:	1" = 100'
COMM. No.	716
DWG. No.	REV. No.
R1	

BARCLAY BROTHERS, INC.