EAST BRANCH

PLAN — SCALE: 1"=50'

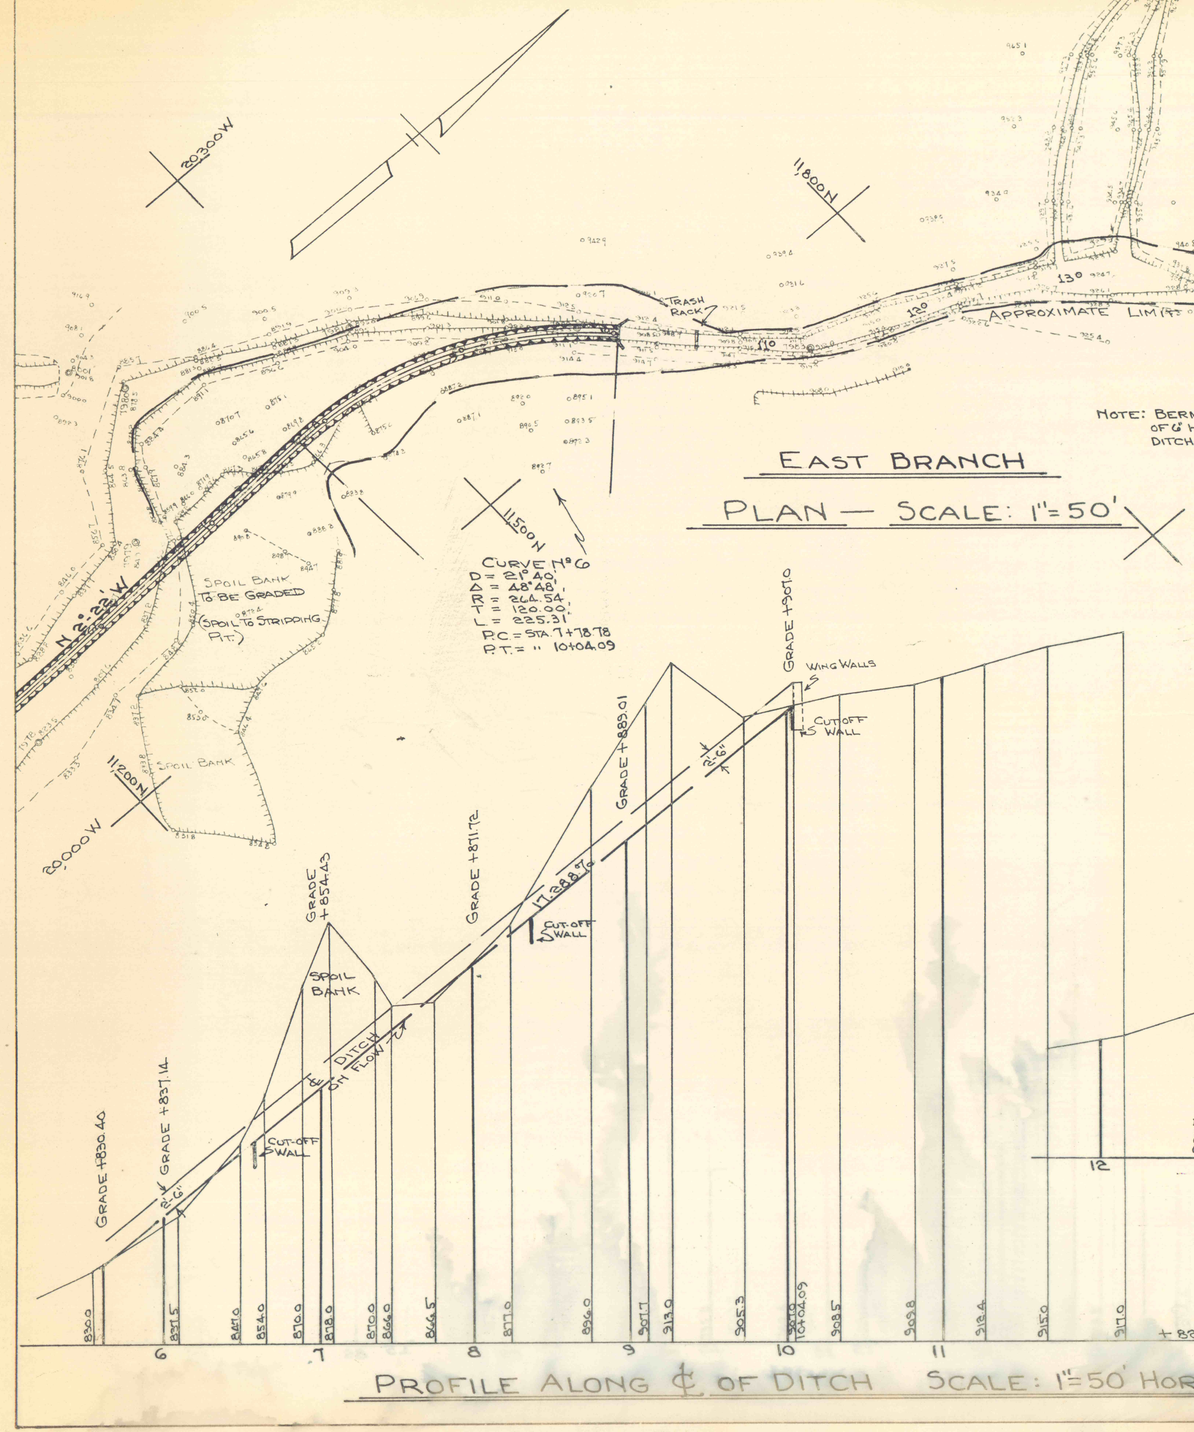

PROFILE ALONG ℄ OF DITCH SCALE: 1"=50' HOR. & 1"=10' VERT.

NOTE: BERM TO BE A MINIMUM OF 6" HIGHER THAN EDGE OF DITCH ON FILLS.

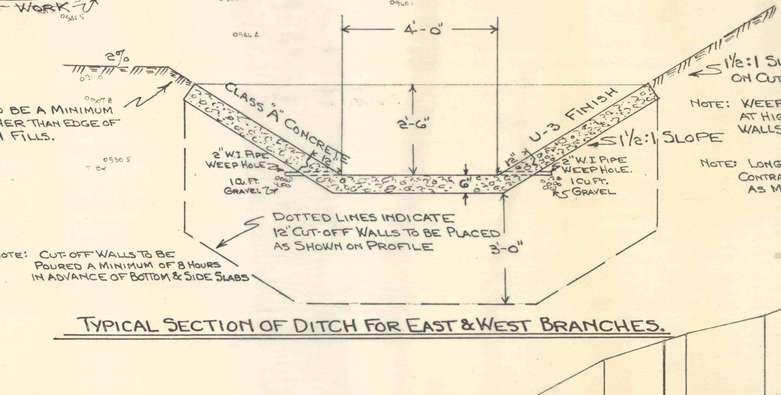

NOTE: CUT-OFF WALLS TO BE POURED A MINIMUM OF 8 HOURS IN ADVANCE OF BOTTOM & SIDE SLABS

NOTE: WEEP HOLES TO BE PLACED AT HIGH SIDE OF EACH CUT-OFF WALLS AT 45° ANGLE TO FLOW.

NOTE: LONGITUDINAL, EXPANSION & CONTRACTION JOINTS TO BE SAME AS MAIN BRANCH.

TYPICAL SECTION OF DITCH FOR EAST & WEST BRANCHES.

SHEET # 5 OF 21

GLEN ALDEN CORPORATION

SURFACE DRAINAGE PROJECT Nº

WADHAMS CREEK

PLYMOUTH BORO. & TWP., LUZERNE COUNTY, PA.

SCALES AS NOTED AUGUST, 1958