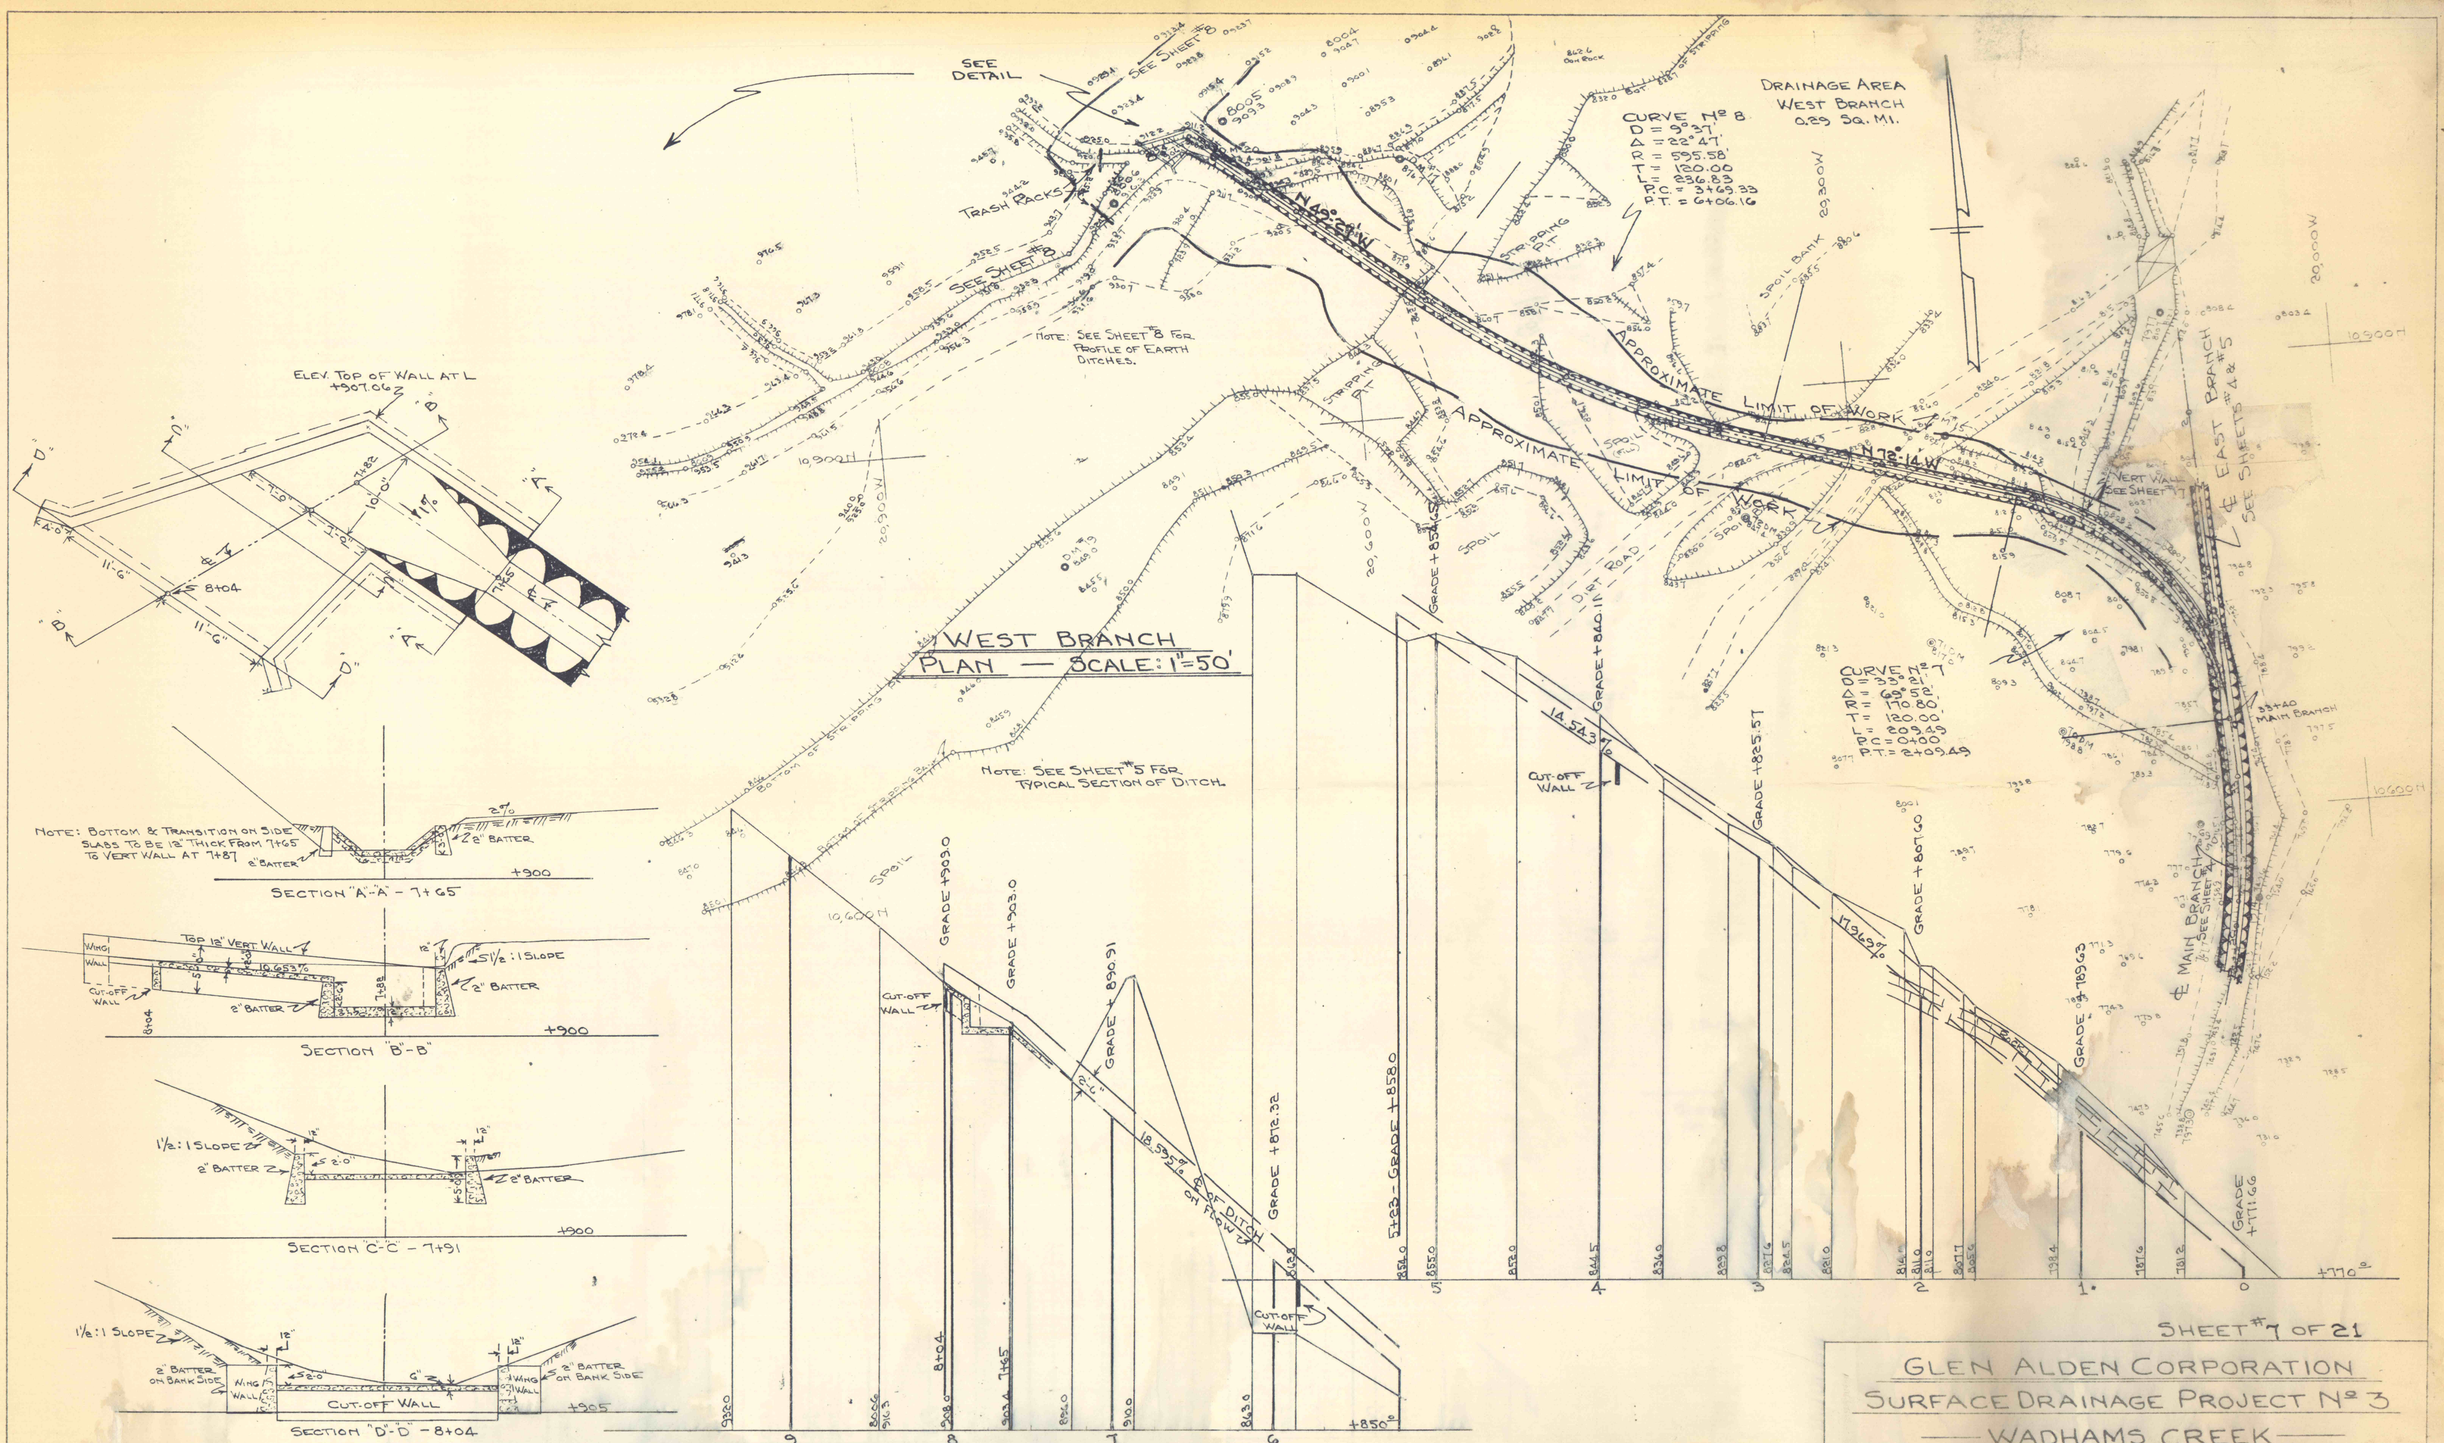

SHEET #7 OF 21

GLEN ALDEN CORPORATION

SURFACE DRAINAGE PROJECT Nº 3

WADHAMS CREEK

PLYMOUTH BORO. & TWP., LUZERNE COUNTY, PA.

SCALES AS NOTED

AUGUST, 1958