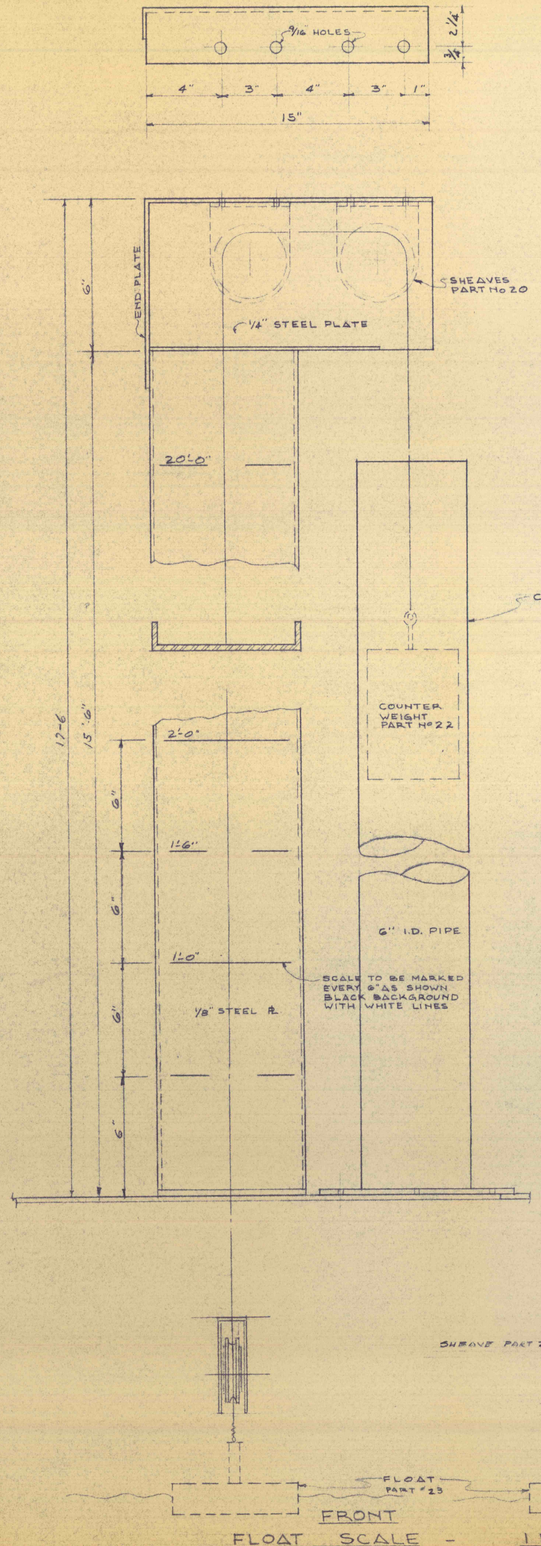

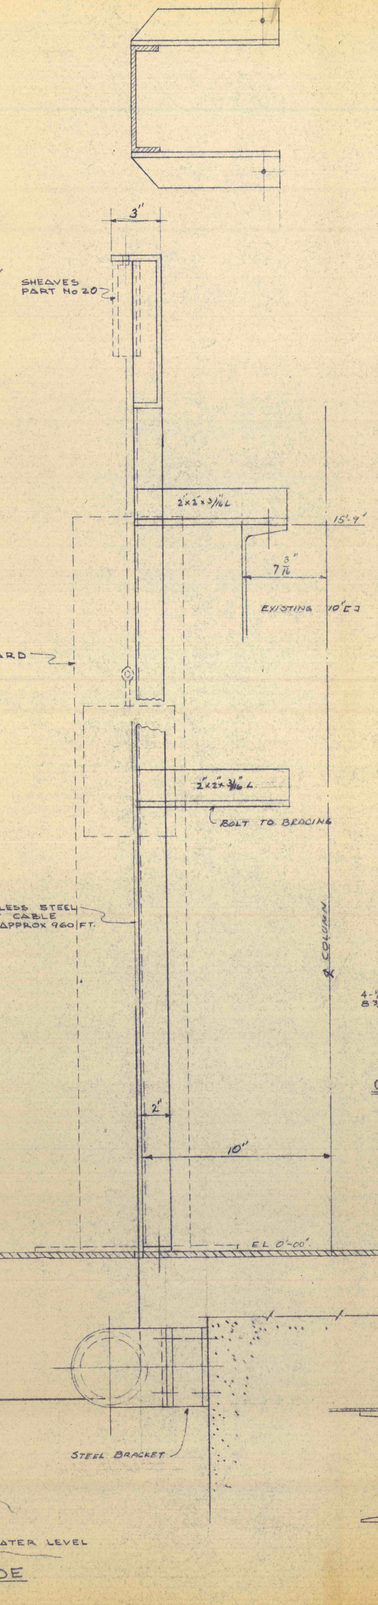

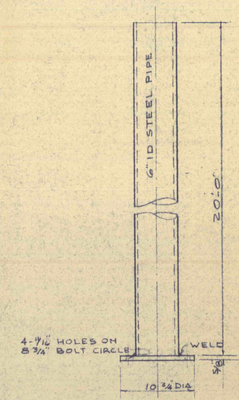

C'WEIGHT GUARD - PART No 21
1 REQ'D

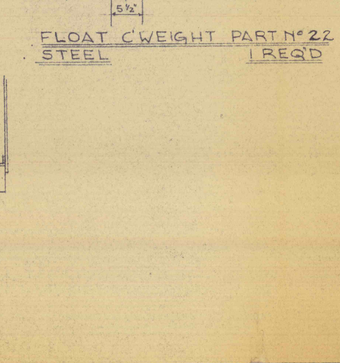

FLOAT PULLEY ARRANGEMENT
SCALE 1½" = 1'-0"

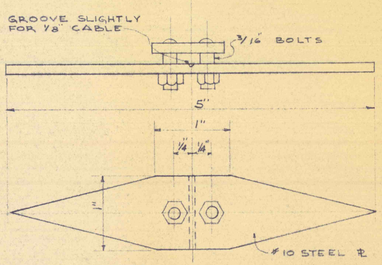

FLOAT SCALE INDICATOR 1 REQ'D
F.S. DETAIL — PART No. 18

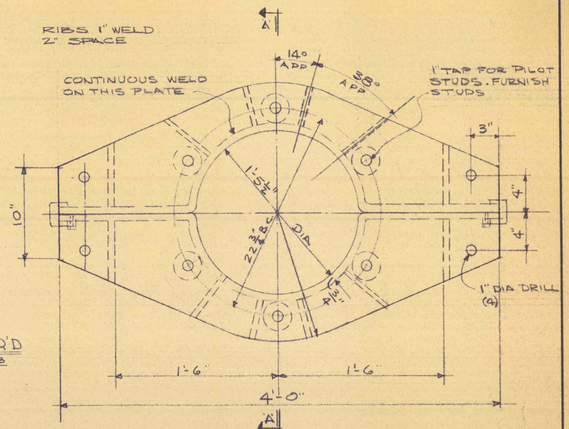

PLAN - SUPPORT CLAMP
SCALE- 1½" = 1'-0" — PART No 4

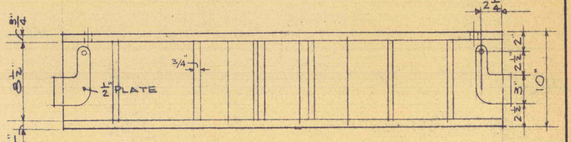

ELEVATION - SUPPORT CLAMP
SCALE- 1½" = 1'-0"

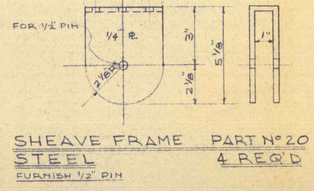

SHEAVE FRAME PART No 20
STEEL 4 REQ'D
FURNISH 1½" PIN

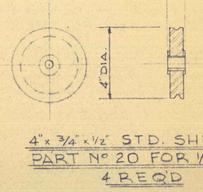

4" x 3/16" x ½" STD. SHEAVE
PART No 20 FOR 1/8" ROPE
4 REQ'D

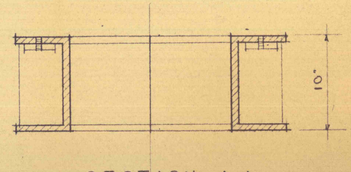

SECTION A-A
SCALE- 1½" = 1'-0"

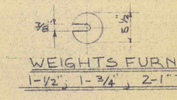

WEIGHTS FURNISH
1-½", 1-¾", 2-1" THICK

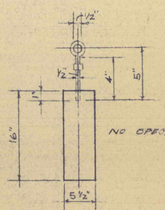

FLOAT C'WEIGHT PART No 22
STEEL 1 REQ'D

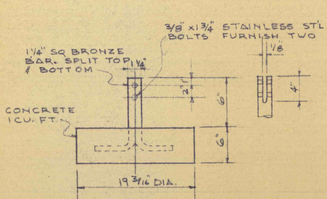

CONCRETE FLOAT PART No 23
1 REQ'D

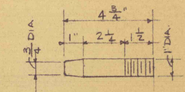

PILOT STUD
6 REQ'D

FLOAT SCALE AND DETAILS

• REVISIONS •
OCT. 30, 1958
DEC. 8, 1958
MAR. 10, 1959
JULY 13, 1959
AUG 7, 1959

FLOOD CONTROL PROJECT No 22 PHASE B
PA. DEPT. OF MINES & MINERALES INDUSTRIES
GLEN ALDEN CORPORATION
TRUESDALE COLL. ASKAM SHAFT
ROUSHEY AND SMITH
ENGINEERS AND CONSULTANTS
189 MARKET ST KINGSTON, PA.
METROPOLITAN: WILKES BARRE

SCALE NOTED	JOB 633
DATE 9-25-58	DWG. No. 13
BY KAE	