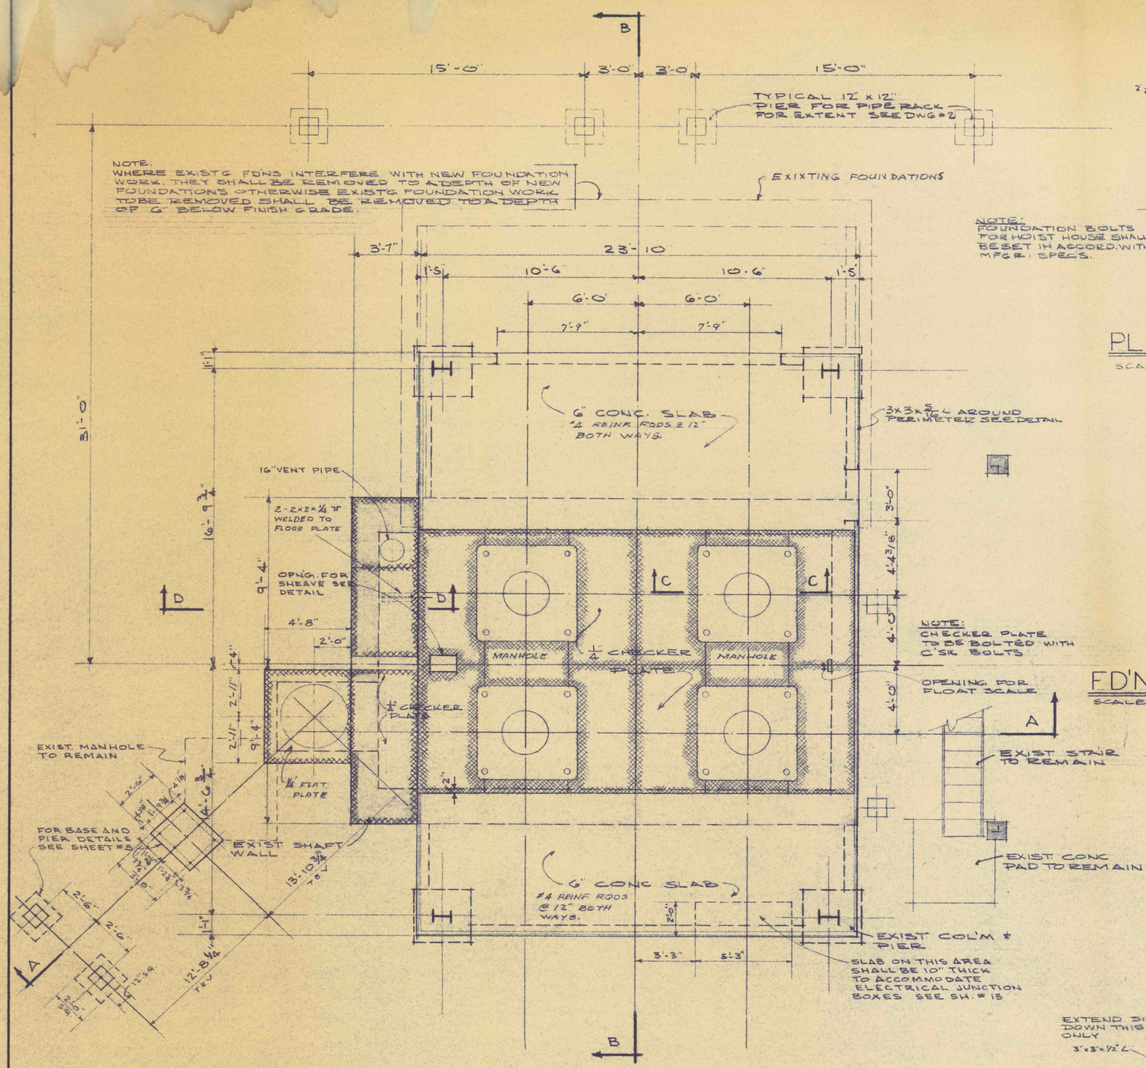

GENERAL ARRANGEMENT - ELEV. 621.33 DATUM 0'-00"

SCALE - 1/4" = 1'-0"

SECTION E-E

SCALE 1/4" = 1'-0"

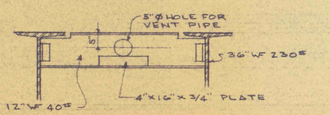

SECTION G-G

SCALE 1/2" = 1'-0"

TYPICAL DETAIL SHOWING CUT OUT IN BEAMS FOR 4" VENT PIPES AS SHOWN ON SH. # 2

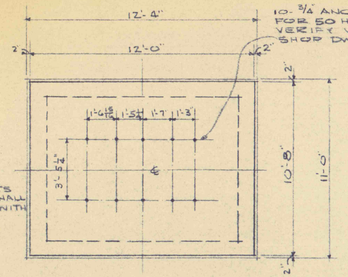

PLAN OF HOIST HOUSE

SCALE - 1/4" = 1'-0"

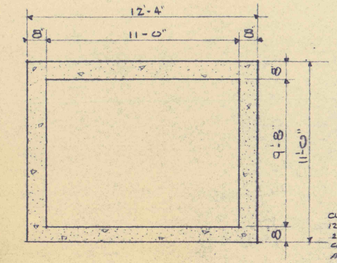

F'D'N PLAN - HOIST HOUSE

SCALE - 1/4" = 1'-0"

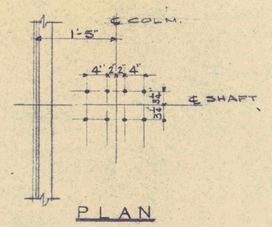

PLAN

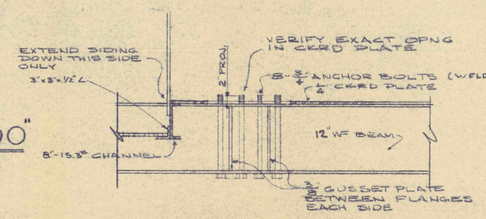

ANCHOR BOLT DETAIL FOR SHEAVE

SCALE - 3/4" = 1'-0"

NOTES:
CONTRACTOR SHALL VERIFY ALL DIMENSIONS IN FIELD

CHECKER FLOOR PLATES SHALL BE SET IN ROOFERS MASTIC AND BOLTED WITH COUNTERSUNK TAP BOLTS. (BEAMS MAY BE TAPPED OR NUTS WELDED TO FLANGE)

ALL EXPOSED STEELWORK OVER THE SHAFT INCLUDING ELECTRICAL CONDUIT AND SUPPORTS, UNDER SIDE OF FL. PLATE, BASEPLATES, AND VENT PIPE SHALL RECEIVE 2 COATS OF PAINT.

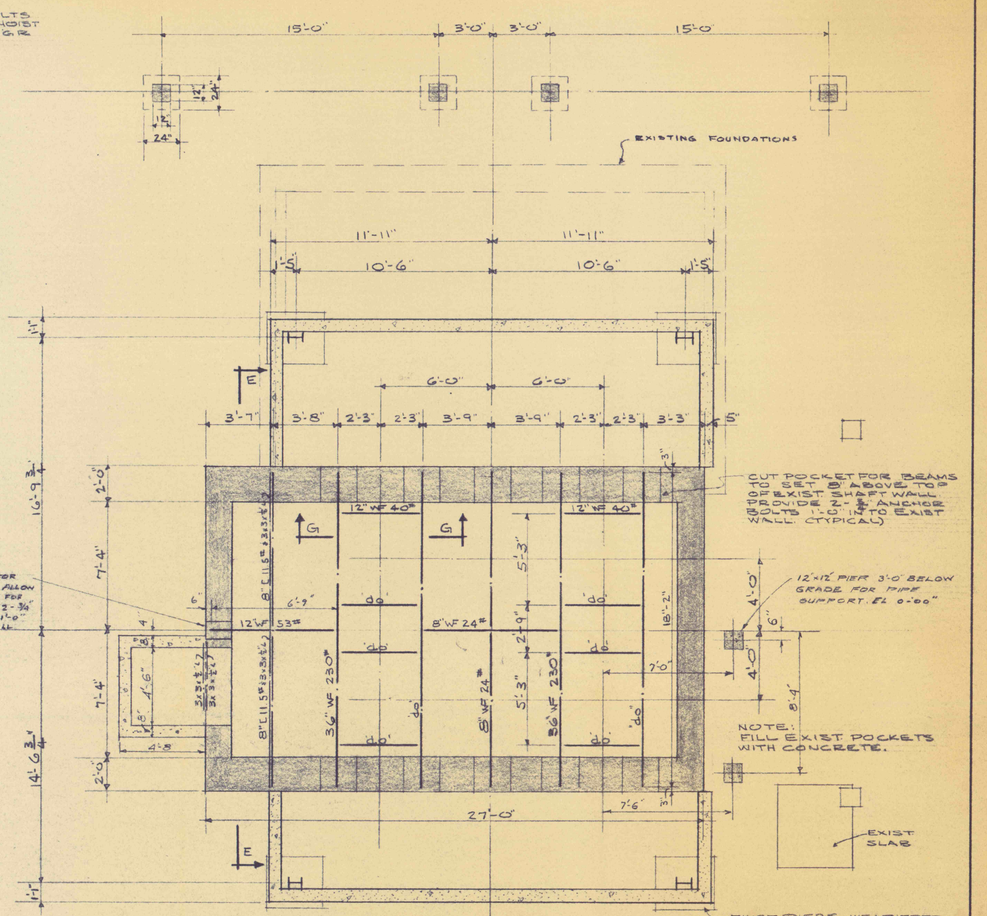

NOTE:
ALL 36" BEAMS TO BE PROVIDED BY THE DEPT OF MINES. CONTRACTOR TO INCLUDE TRANSPORTATION FROM EXISTING STORAGE IN PITTSTON AREA & FABRICATION TO SUIT PROJECT

FOUNDATION PLAN - ELEVATION -0'-08"

SCALE - 1/4" = 1'-0"

CONCRETE FOUNDATION - PLANS & DETAILS

REVISIONS	FLOOD CONTROL PROJECT NO 22 PHASE 'B'
REVISED JULY 13, 1959	PA. DEPT. OF MINES & MINERAL INDUSTRIES
AUG. 7, 1959	GLEN ALDEN CORPORATION
	TRUESDALE COLL. ASKAM SHAFT
	ROUSHEY AND SMITH
SCALE NOTED	ENGINEERS AND CONSULTANTS 189 MARKET ST. KINGSTON, PA. METROPOLITAN WILKES-BARRE
DATE	JOB 633
BY J.B.	DWG. No. 4