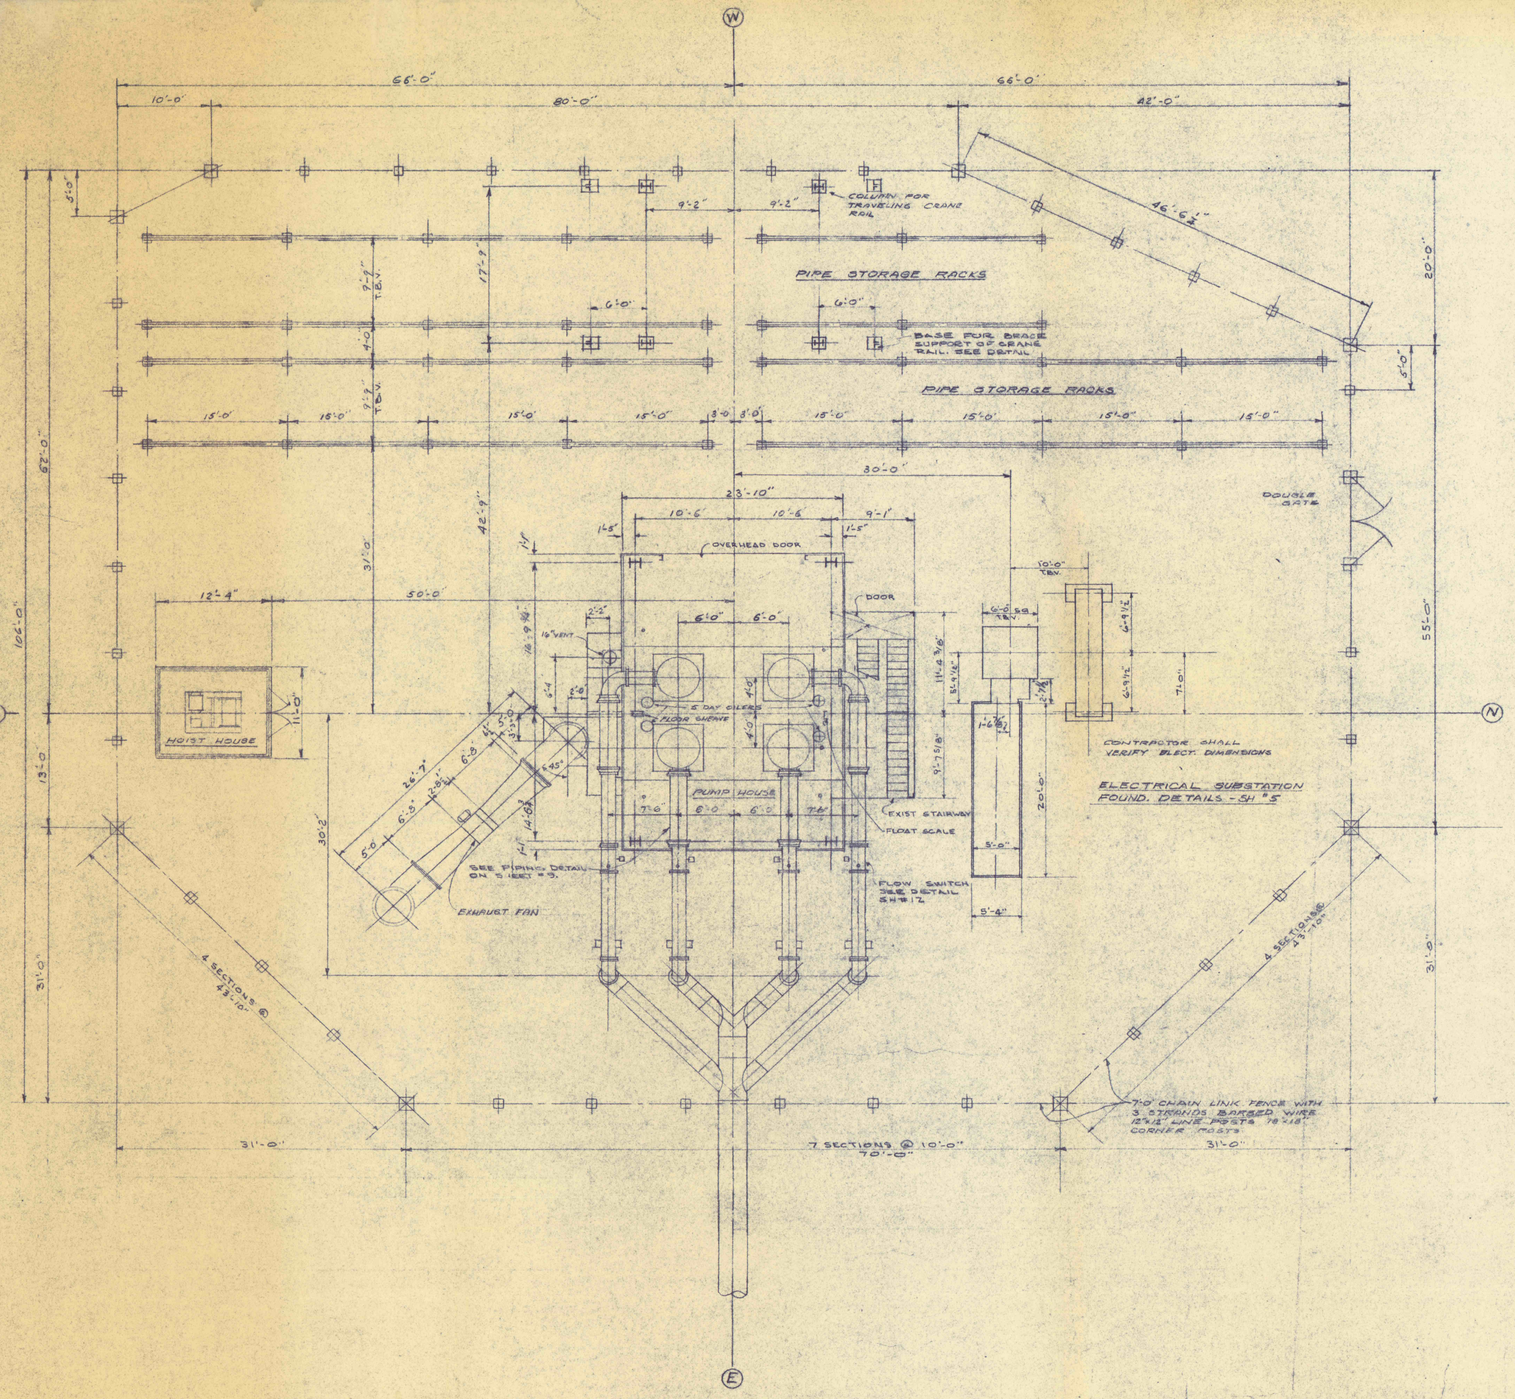

PLOT PLAN

SCALE 1/8" = 1'-0"

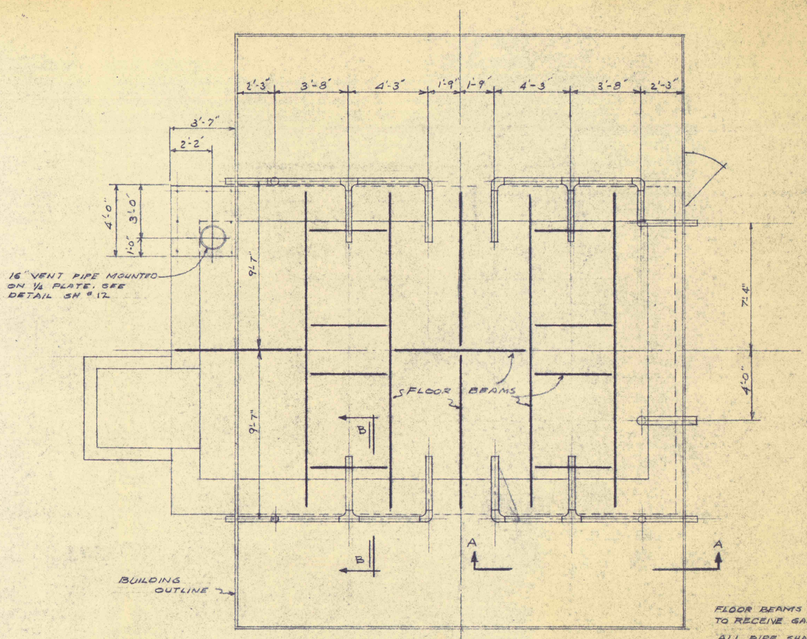

FLOOR BEAMS TO BE CUT OUT TO RECEIVE GAS VENT PIPES

ALL PIPE SHALL BE 4" DIA. BLACK STEEL.

PLAN OF GAS VENTING SYSTEM

SCALE 1/4" = 1'-0"

NOTE:
AREA WITHIN FENCE SHALL BE COVERED WITH CRUSHED STONE NOT LESS THAN 2" THICK.

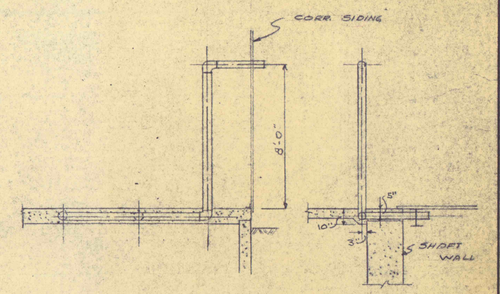

ELEVATION SECT. A-A

SECTION B-B

PLOT PLAN - GENERAL ARRANGEMENT

• REVISIONS •
SEPT. 30, 1958
DEC. 5, 1958
MAR. 10, 1959
JULY 13, 1959
AUG. 7, 1959
AUG. 20, 1959

FLOOD CONTROL PROJECT NO 22 PHASE B
PA. DEPT. OF MINES & MINERAL INDUSTRIES
GLEN ALDEN CORPORATION
TRUESDALE COLL. ASKAM SHAFT

ROUSHEY AND SMITH

ENGINEERS AND CONSULTANTS
189 MARKET ST. KINGSTON, PA.
METROPOLITAN WILKES-BARRE

SCALE NOTED	JOB 633
DATE 9-25-58	DWG. No. 2
BY EBB	

COMMONWEALTH OF PENNSYLVANIA — REGISTERED PROFESSIONAL — RAY E. ROUSHEY — ENGINEER

COMMONWEALTH OF PENNSYLVANIA — REGISTERED PROFESSIONAL — DONALD DENDLER SMITH — ENGINEER