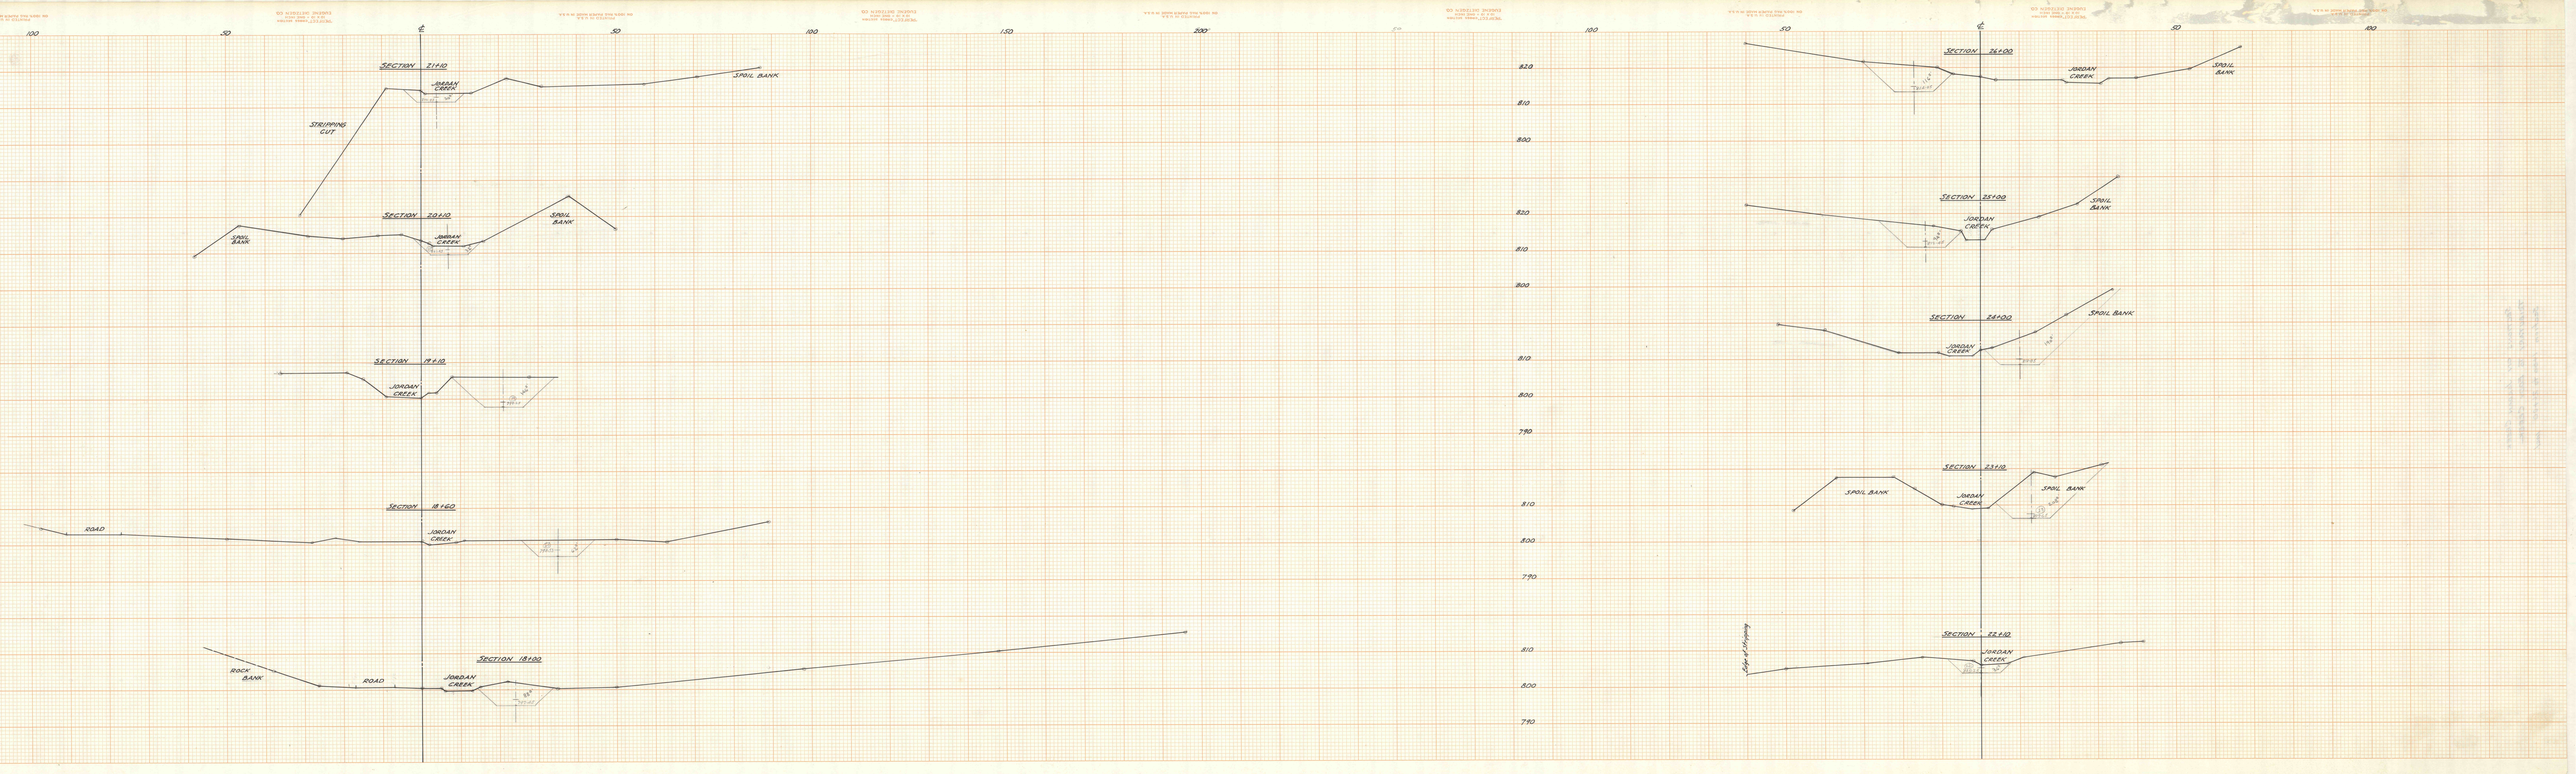
SECTION 21+10
JORDAN CREEK
SPOIL BANK
STRIPPING CUT
SECTION 20+10
SPOIL BANK
JORDAN CREEK
SPOIL BANK
SECTION 19+10
JORDAN CREEK
SECTION 18+60
ROAD
JORDAN CREEK
SECTION 18+00
ROCK BANK
ROAD
JORDAN CREEK
SECTION 26+00
JORDAN CREEK
SPOIL BANK
SECTION 25+00
JORDAN CREEK
SPOIL BANK
SECTION 24+00
JORDAN CREEK
SPOIL BANK
SECTION 23+10
SPOIL BANK
JORDAN CREEK
SPOIL BANK
SECTION 22+10
JORDAN CREEK
Edge of Clearing