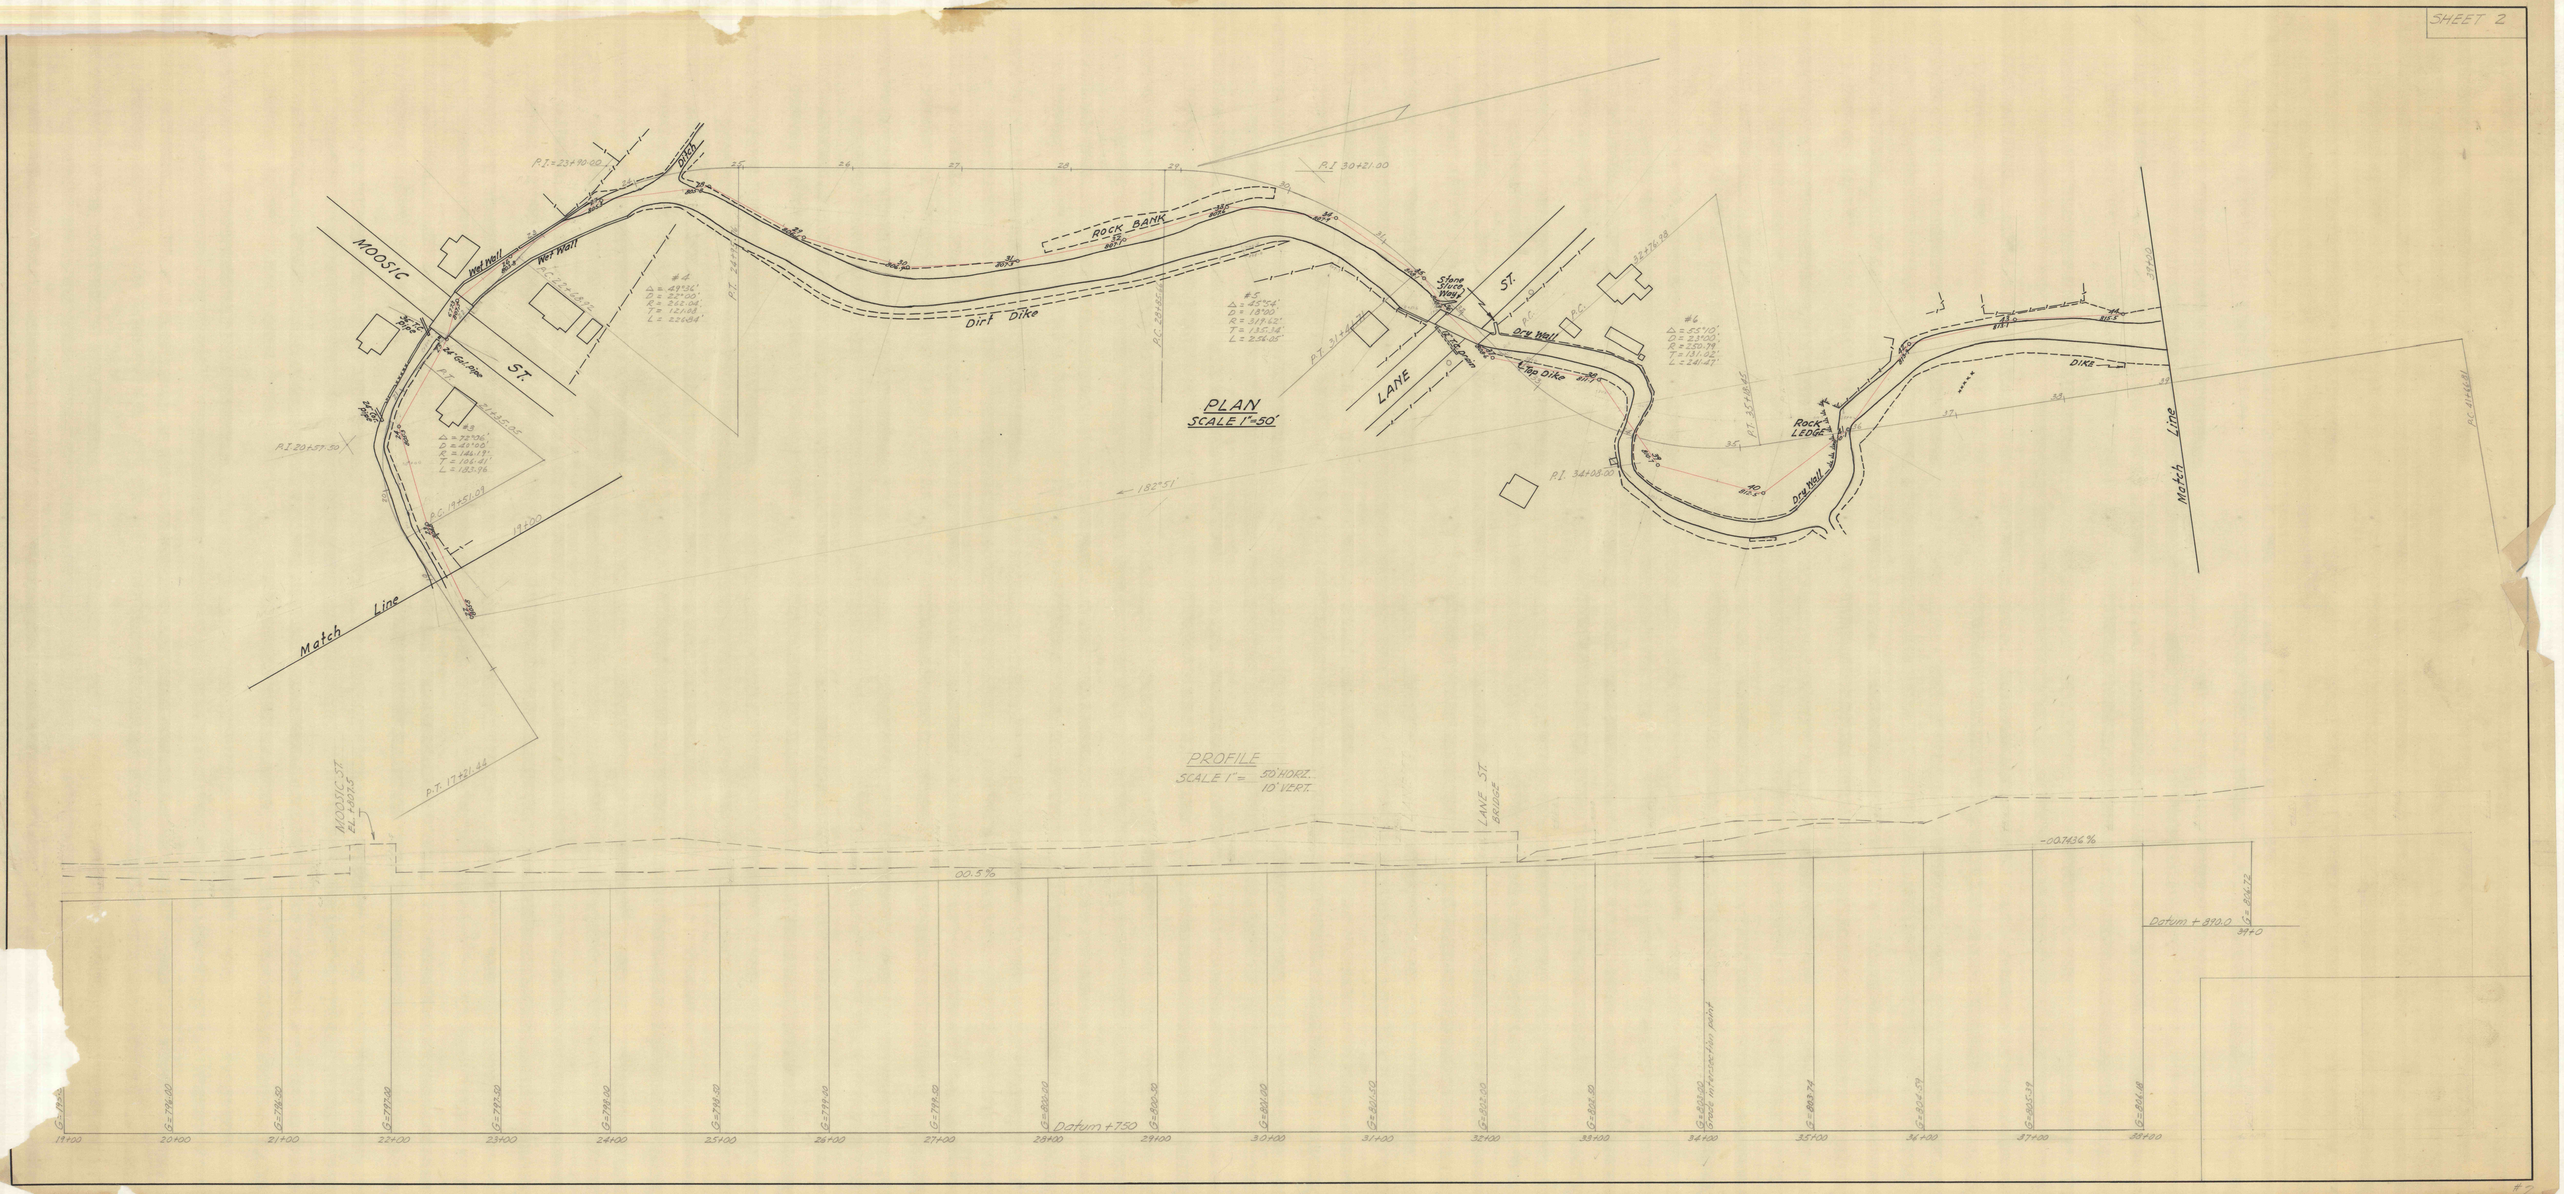
MOOSIC
ST.
Wet Wall
Wet Wall
Ditch
ROCK BANK
Dirt Dike
Stone Sluice Way
LANE
ST.
Dry Wall
Top Dike
Rock LEDGE
Dry Wall
DIKE
Match Line
Match Line
PLAN
SCALE 1"=50'
PROFILE
SCALE 1" = 50' HORZ.
10' VERT.
MOOSIC ST.
LANE ST.
BRIDGE
00.5%
-00.7436%
Datum +890.0
Datum +750
Grade intersection point