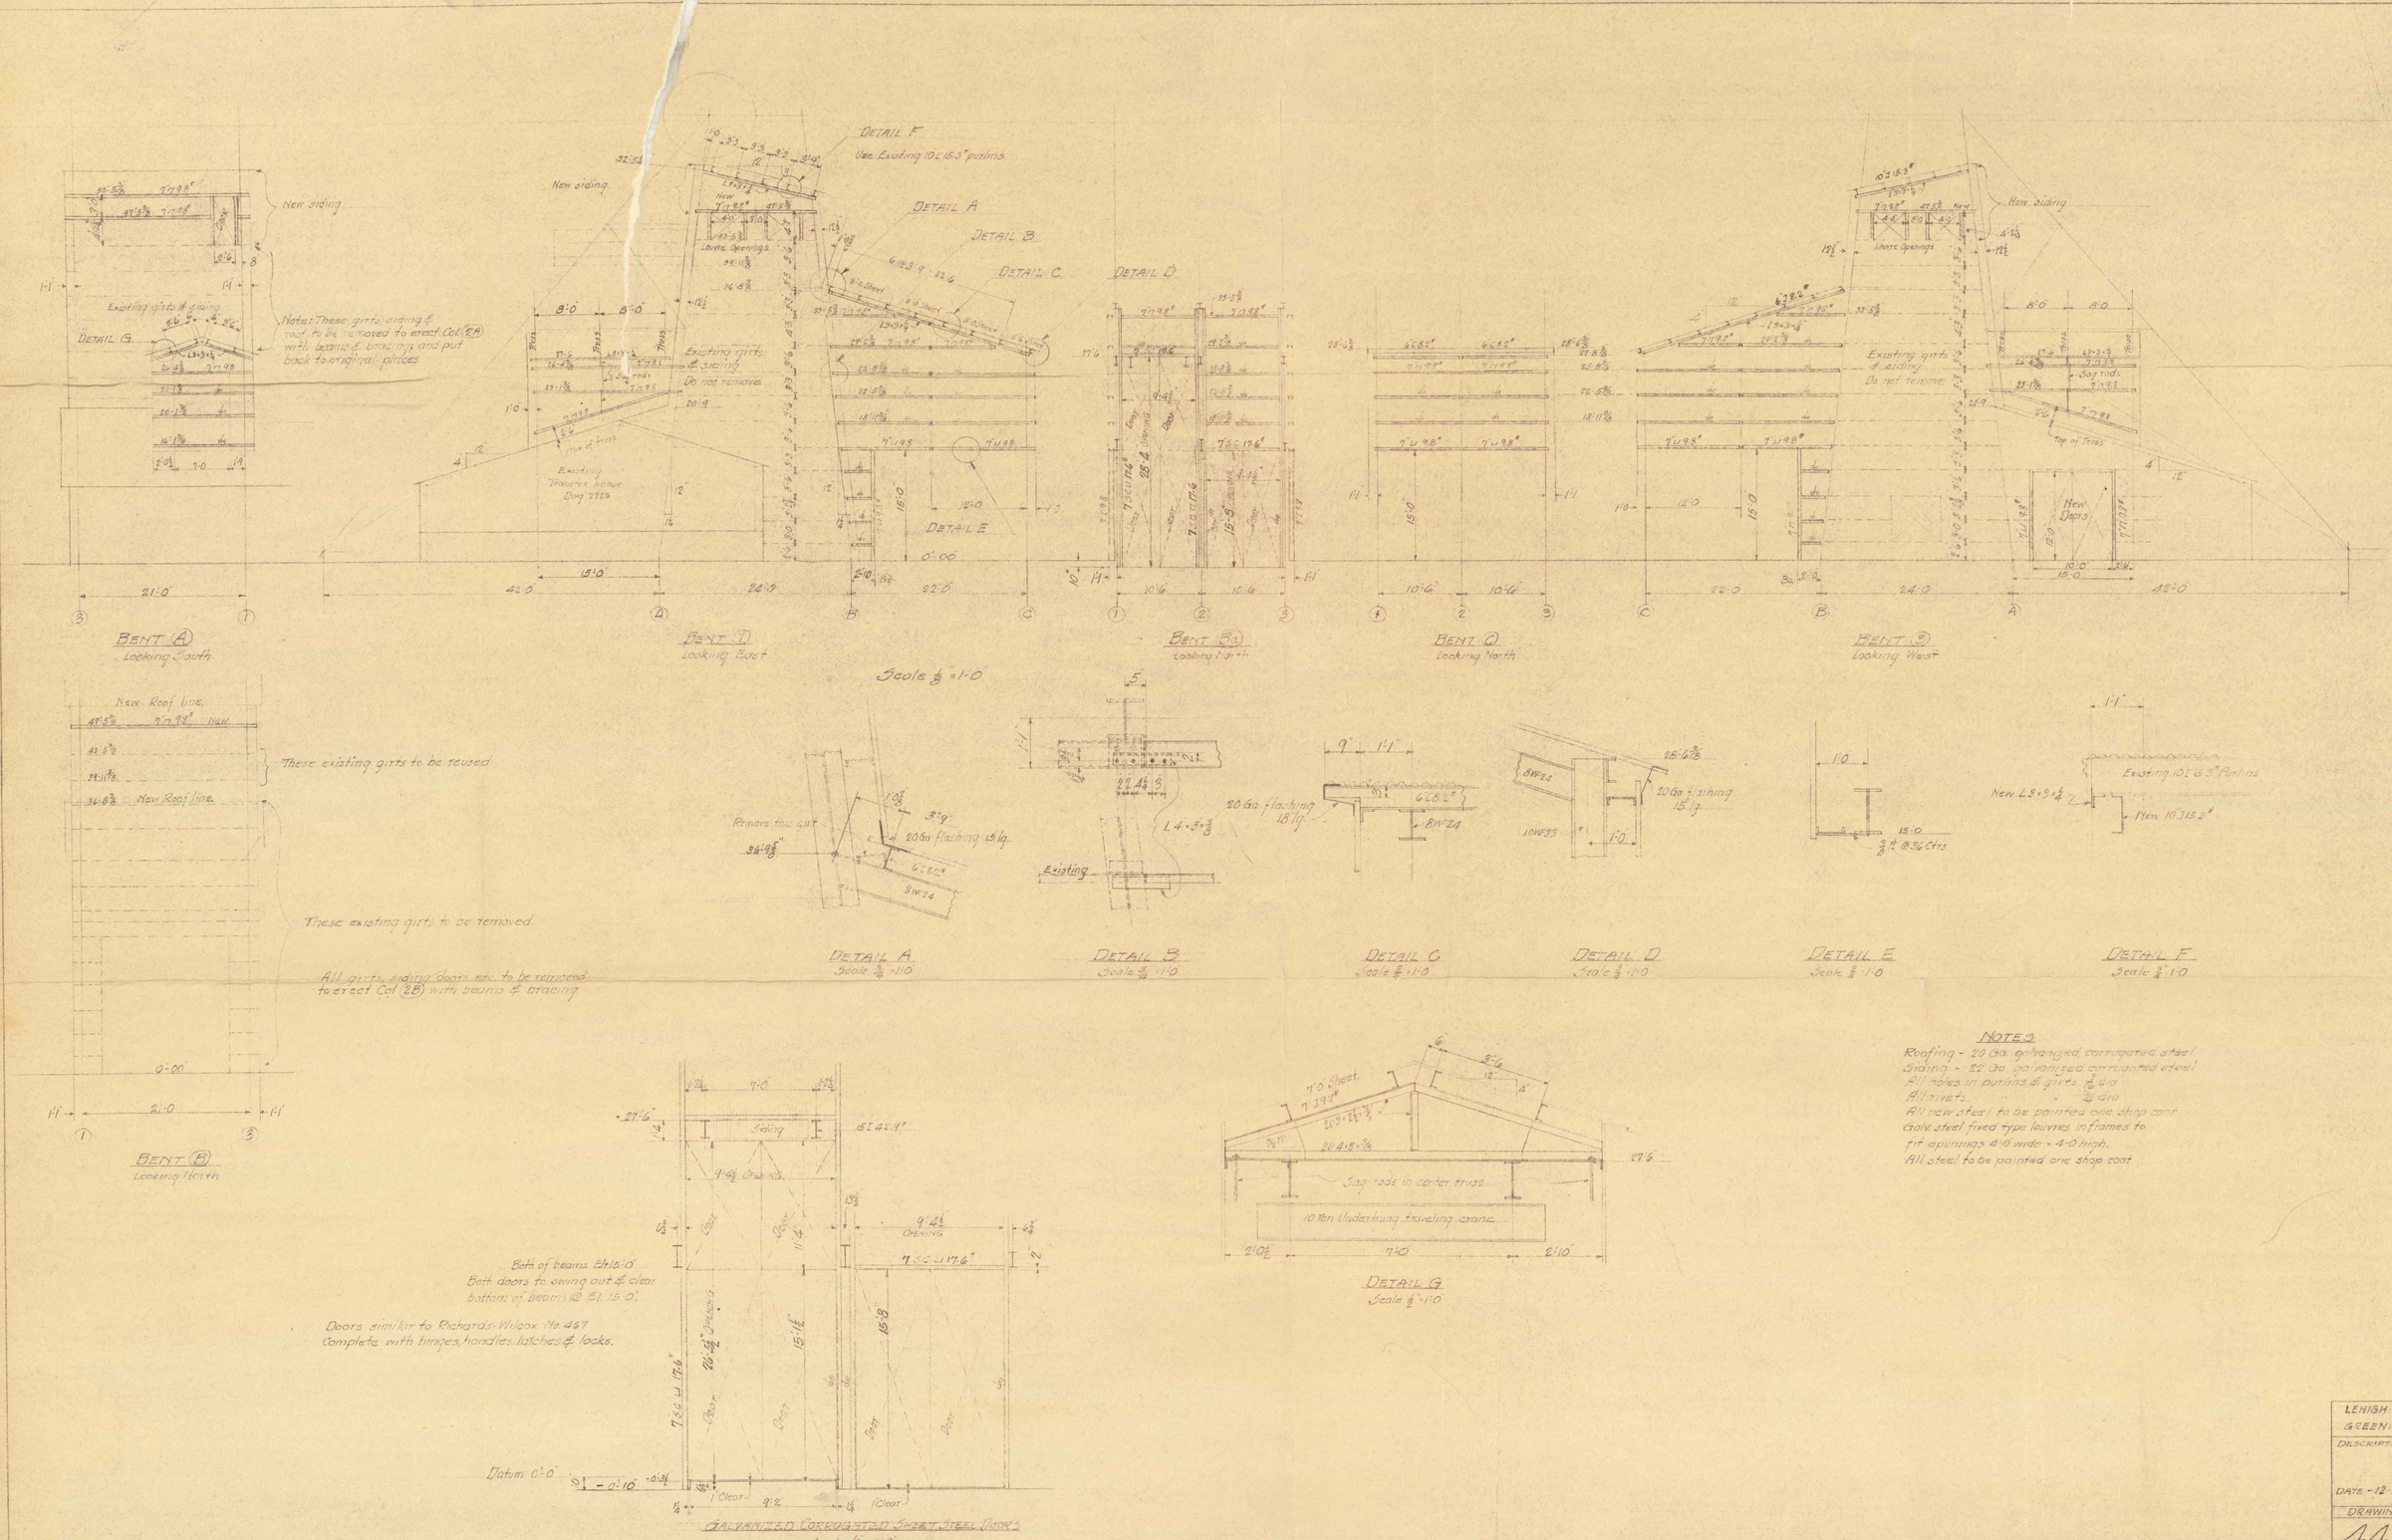

NOTES

Roofing - 20 Ga. galvanized, corrugated steel
Siding - 22 Ga. galvanized, corrugated steel
All holes in purlins & girts 9/16" dia
All rivets " " 3/4" dia
All new steel to be painted one shop coat
Galv. steel fixed type louvres in frames to fit openings 4'-0" wide × 4'-0" high.
All steel to be painted one shop coat

LEHIGH COAL AND NAVIGATION CO	
GREENWOOD #10 SHAFT TOWER	
DESCRIPTION - GIRTS & PURLINS FOR ROOFING & SIDING	
DATE - 12-11-57	MADE BY H.W.O.
DRAWING NO.	REVISION
4423	