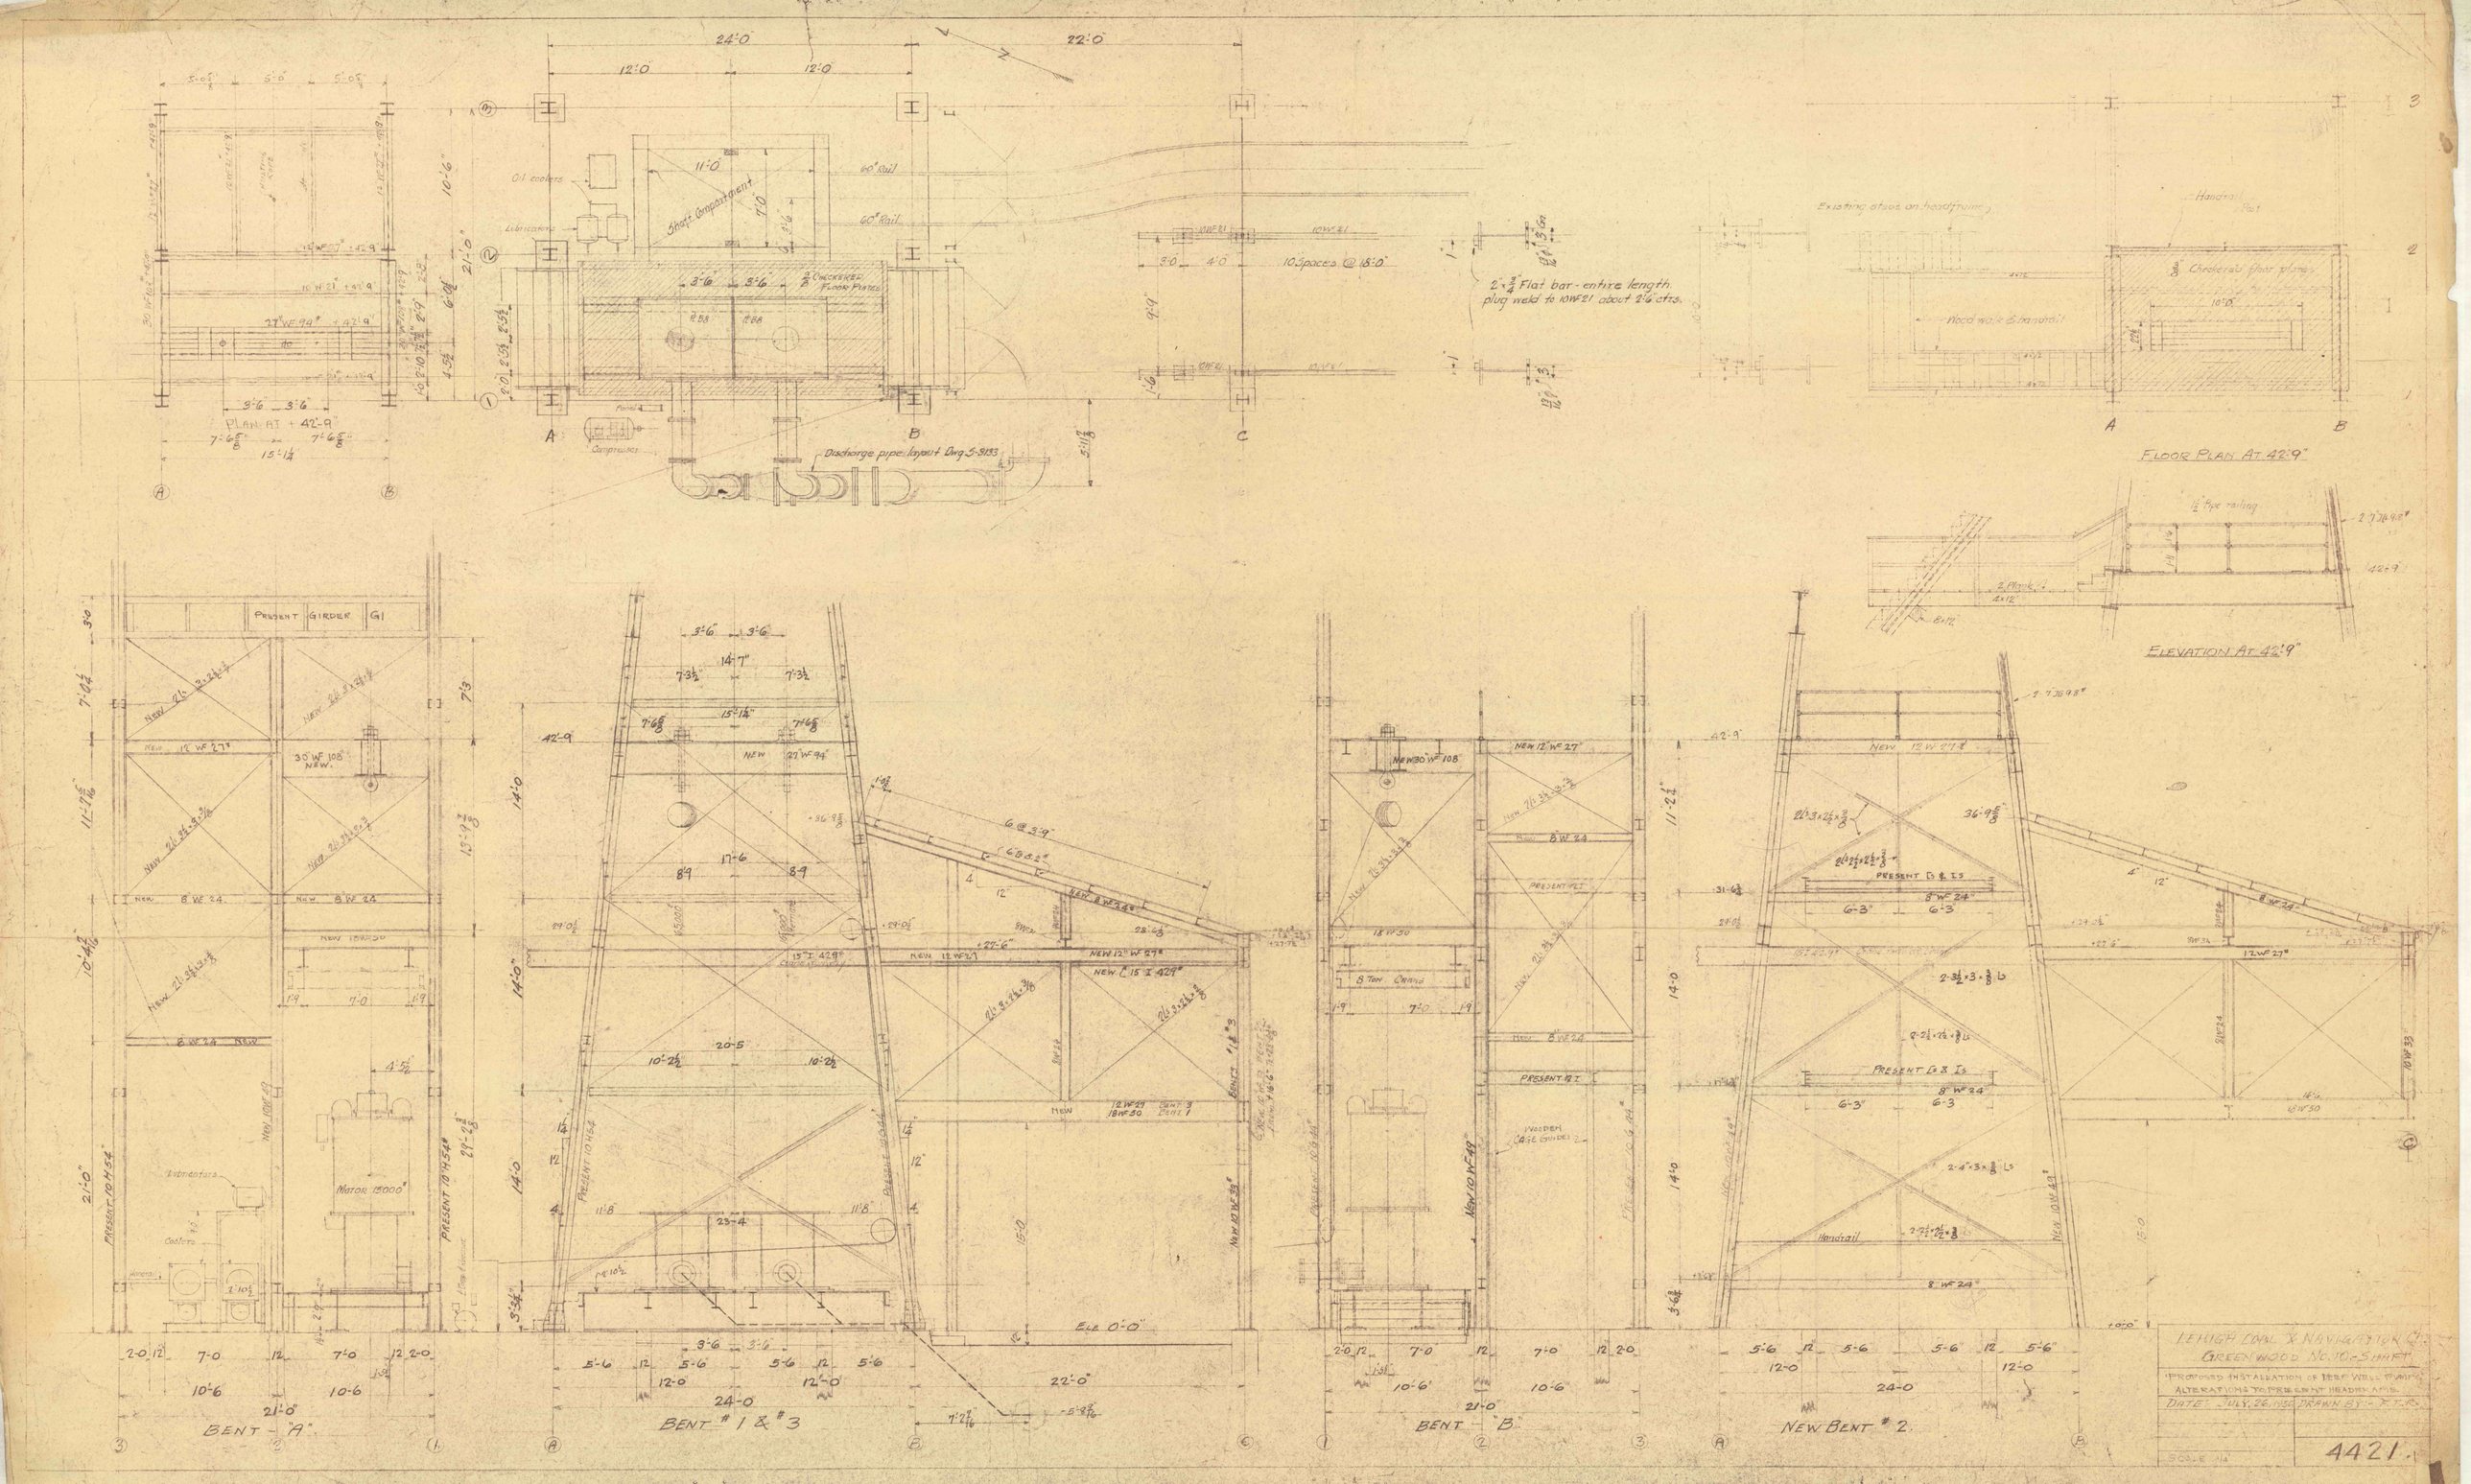

Oil coolers
Lubricators
Shaft Compartment
60# Rail
Checkered Floor Plates
Compressor
Discharge pipe layout Dwg. S-3133
10 Spaces @ 18'-0"
2" x 3/4" Flat bar - entire length. plug weld to 10WF21 about 2'-6" ctrs.
Existing stage on headframe
Handrail
Checkered floor plate
Wood walk & handrail
FLOOR PLAN AT 42'-9"
1 1/2" Pipe railing
ELEVATION AT 42'-9"
PRESENT GIRDER G1
Motor 15000#
Lubricators
Costers
BENT - "A"
BENT # 1 & # 3
BENT - "B"
NEW BENT # 2
ELE 0'-0"
LEHIGH COAL & NAVIGATION CO.
GREENWOOD NO. 10 - SHAFT
PROPOSED INSTALLATION OF DEEP WELL PUMPS
ALTERATIONS TO PRESENT HEADFRAME
DATE: JULY 26, 1950
DRAWN BY: F.T.R.
SCALE 1/4"
4421