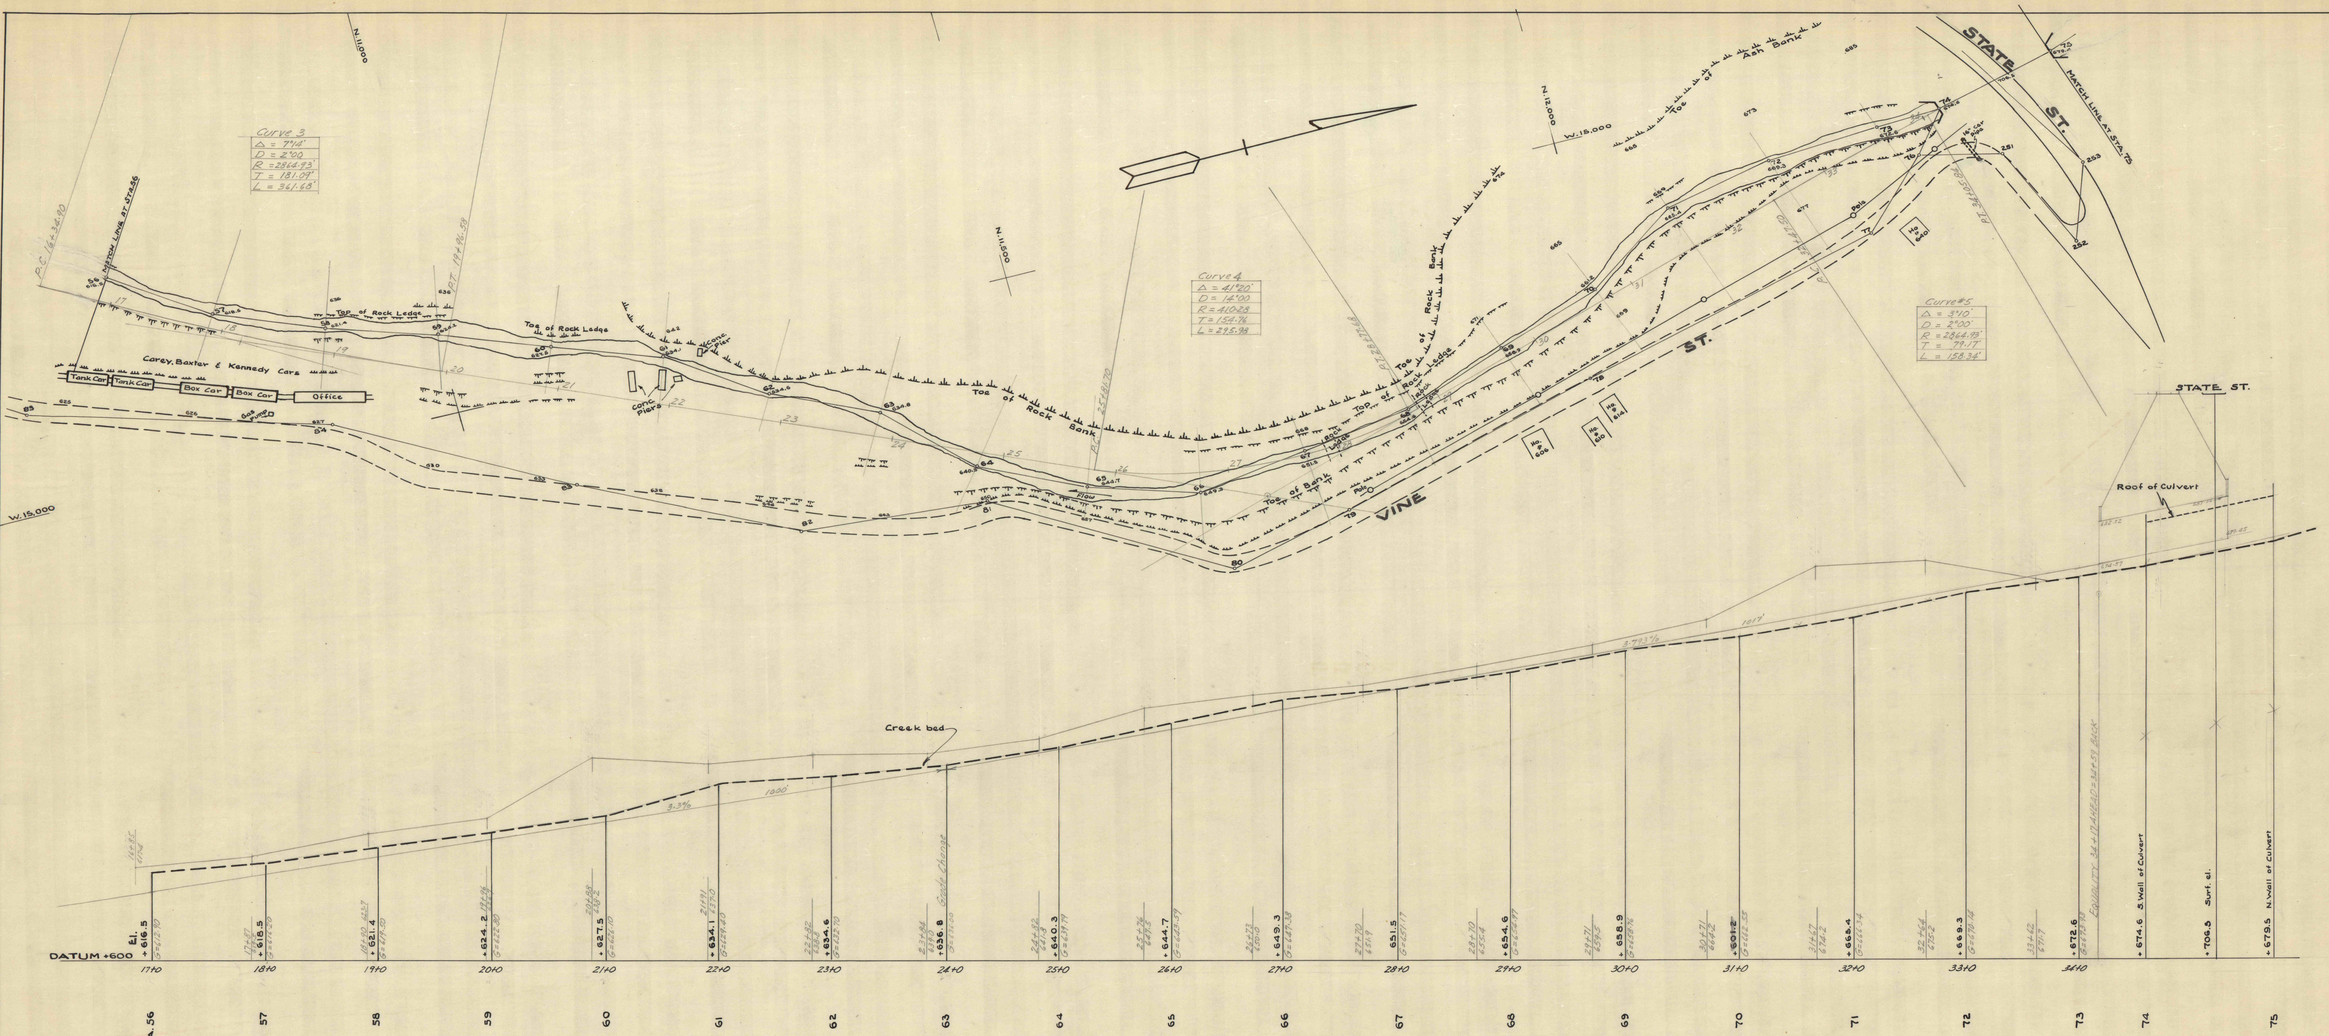

PROFILE

Scale : 1" = 50' Hor.
1" = 10' Vert.

Sheet 2 of

HUDSON COAL CO.

SURFACE DRAINAGE PROJECT #

BROWN'S CREEK

Plymouth & Larksville Boro. LUZERNE Co. Pa.

Surface Scale : 1"=50' September 1958