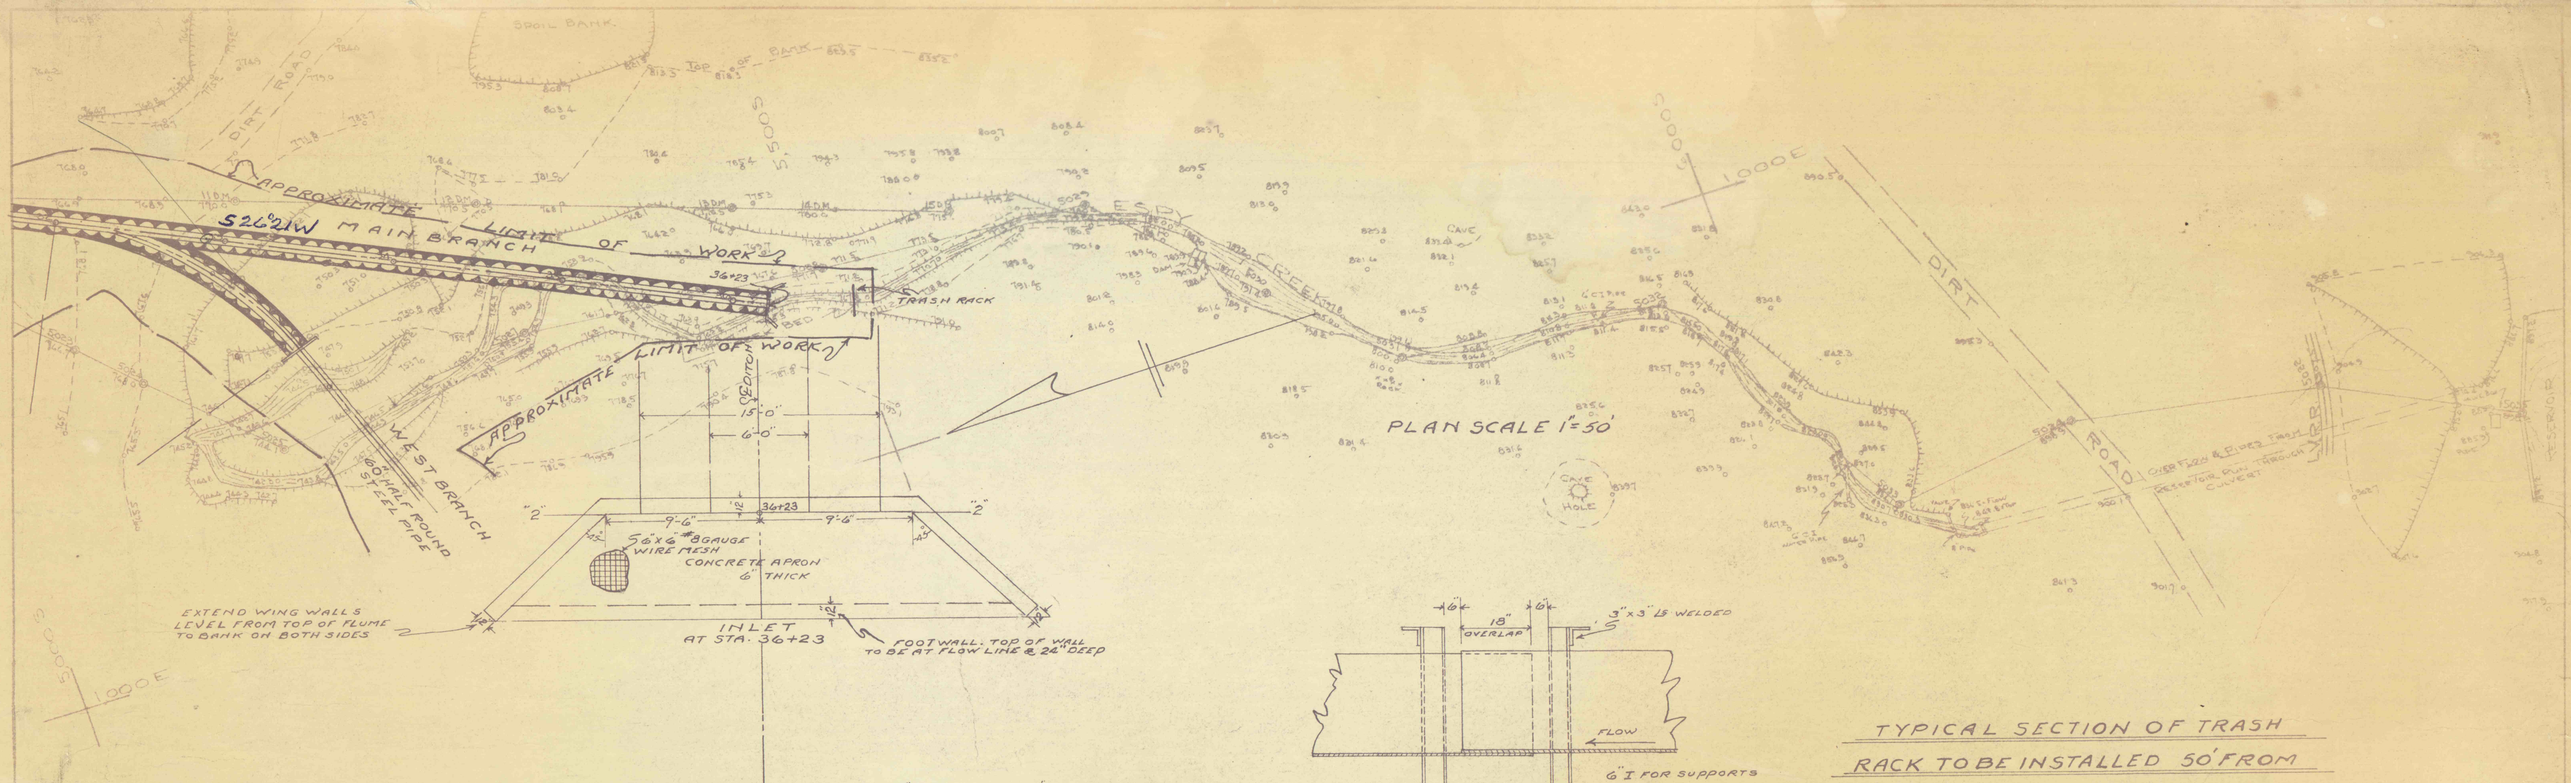

SHEET #4 OF

GLEN ALDEN CORPORATION

SURFACE DRAINAGE PROJECT Nº 30

ESPY CREEK

NANTICOKE CITY, HANOVER & NEWPORT TWPS., LUZERNE COUNTY, PENNA.

SCALES AS NOTED