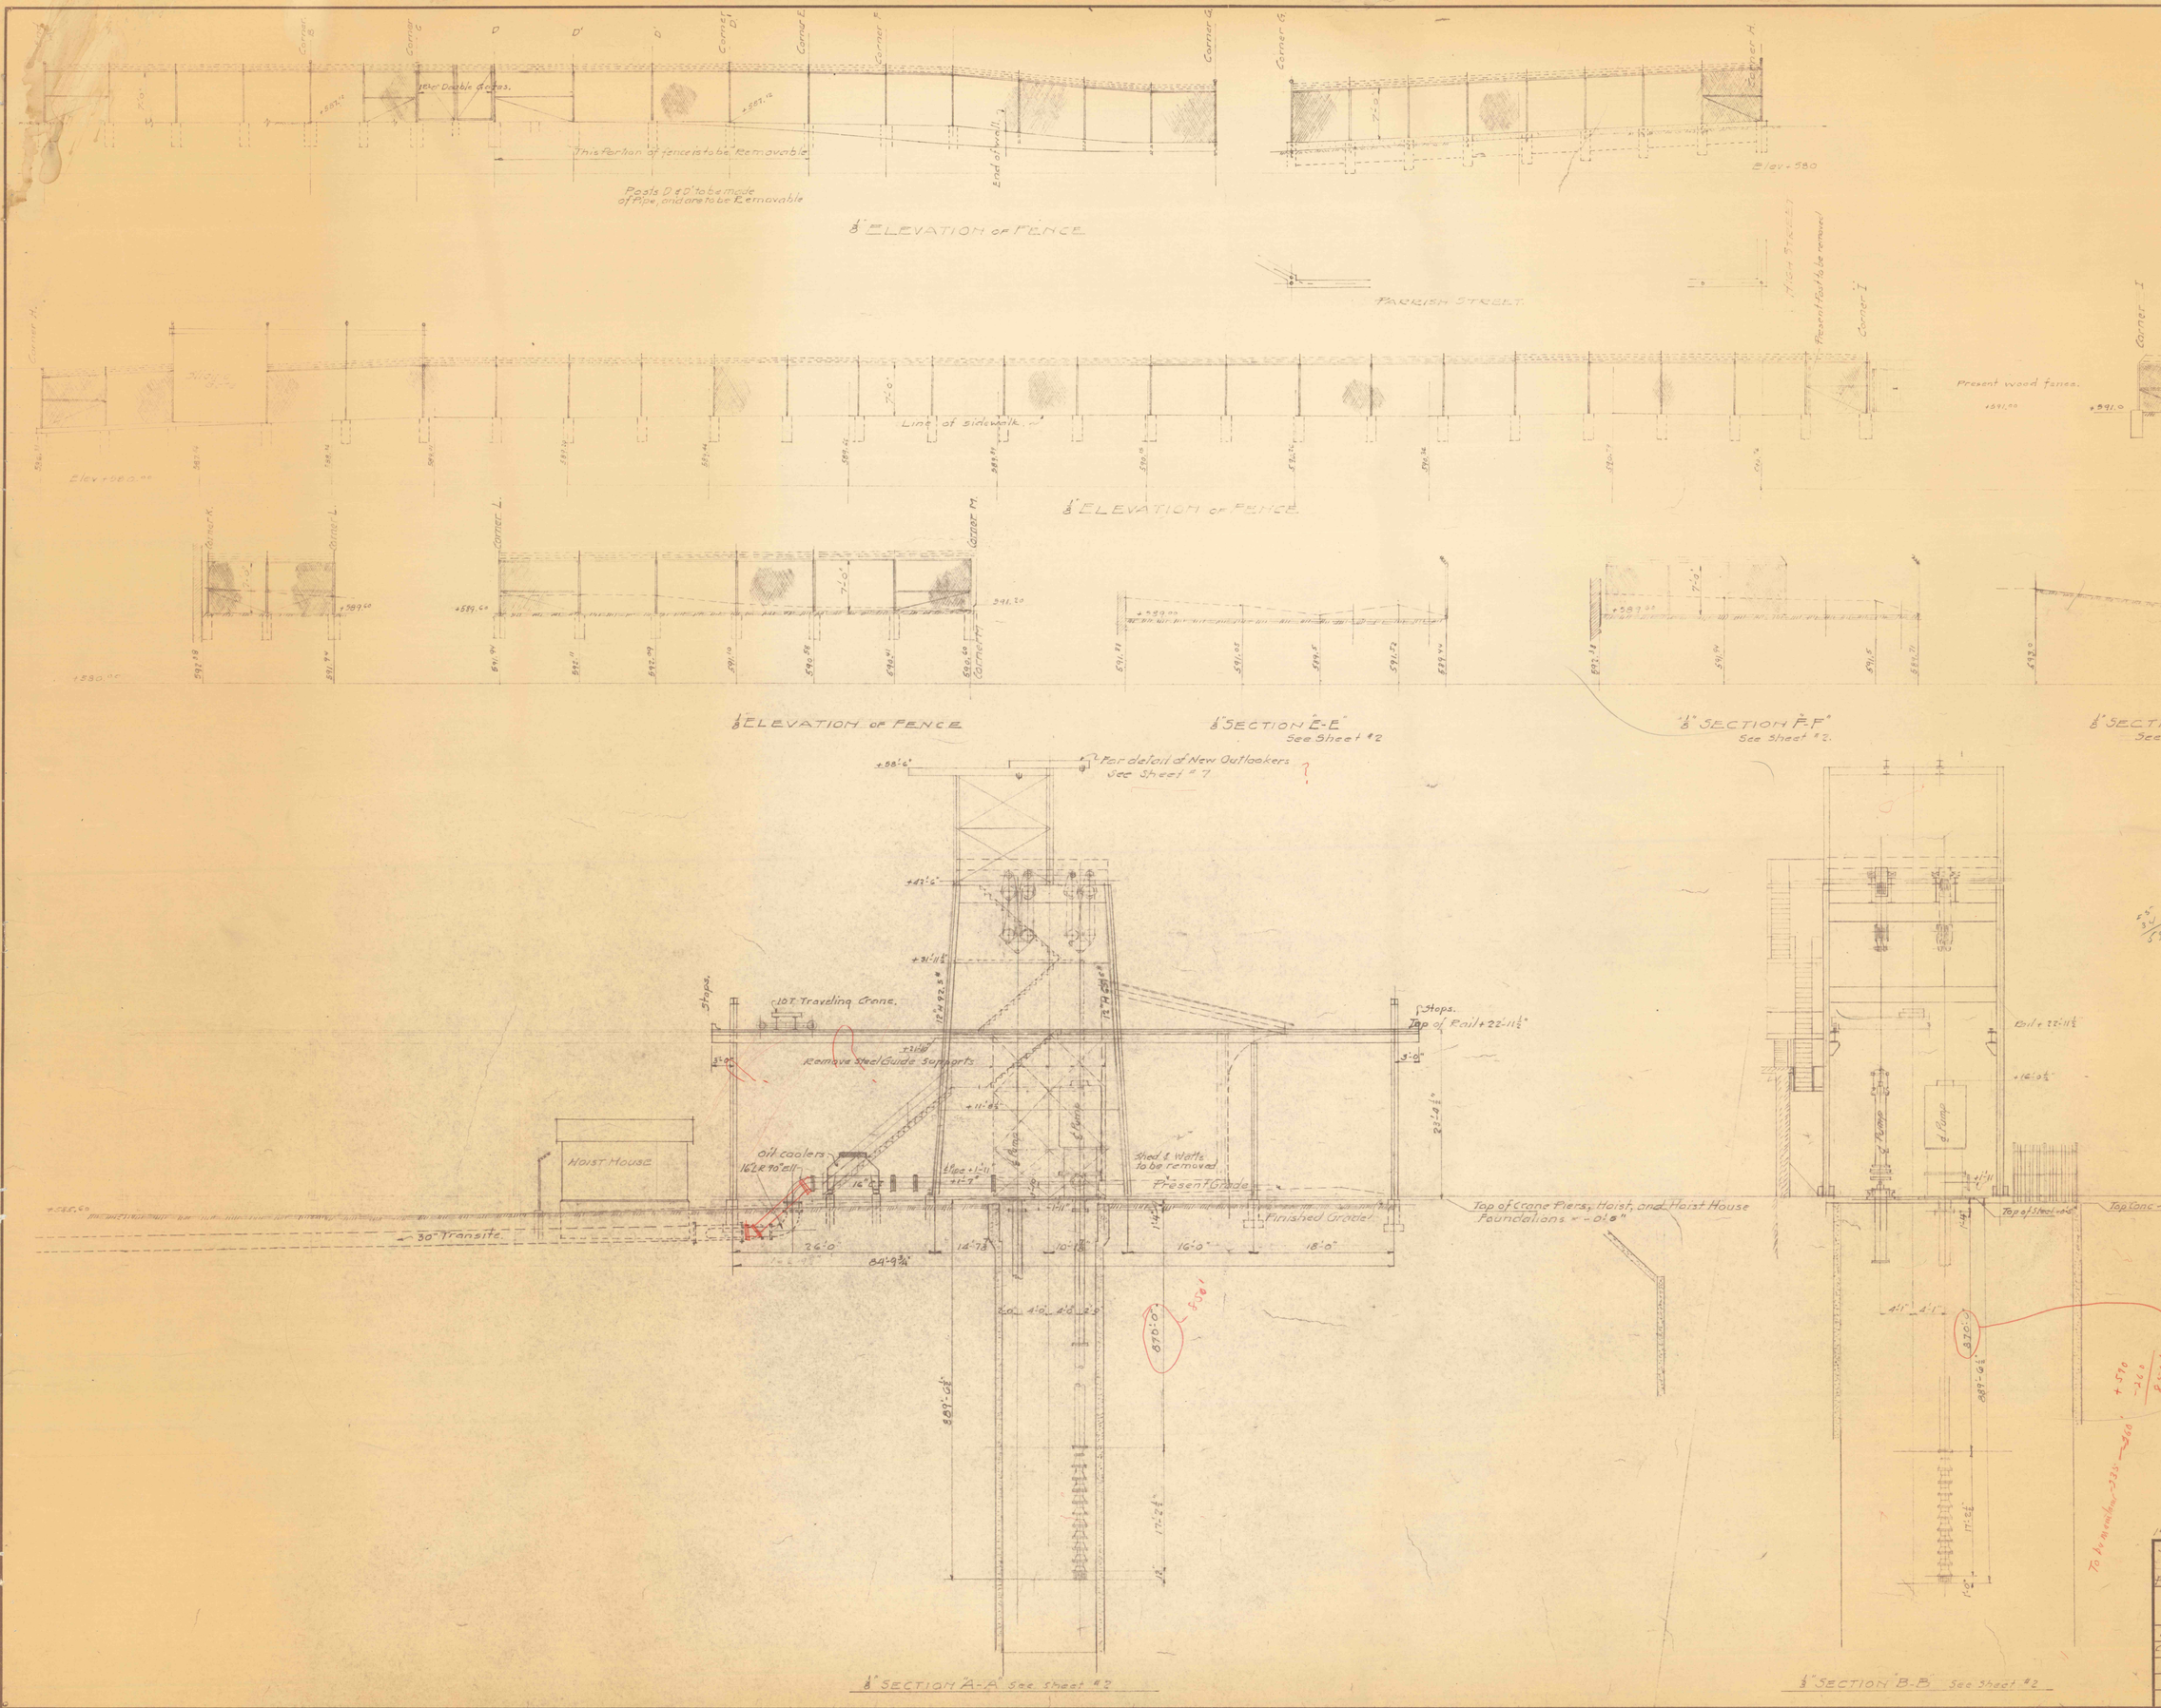

ELEVATIONS — FENCE

14 Sheets Sheet 3

SO. WILKES-BARRE #5 COLLIERY.
FLOOD CONTROL PROJ. #26 PHASE "B"
PA. DEPT. OF MINES & MINERAL INDUSTRIES

GLEN ALDEN CORPORATION Wilkes-Barre, Pa.
SCALE: As noted. CONSTRUCTION ENGINEERS

APPROVED	DRAWN BY C.W.C. S.L.B. 12-17-59.
Const. Engr. C.W.C. 12/18/59	TRACED BY
	CHECKED BY
	R 1212