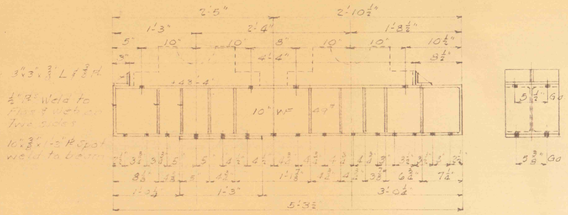

1" Top Shackle Block Shaft Support - Sta 1

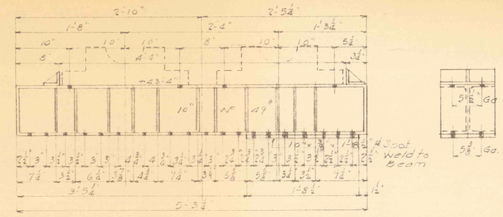

1" Top Shackle Block Shaft Support - Sta 2

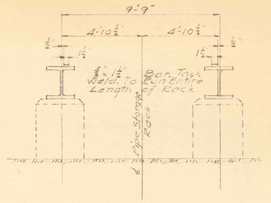

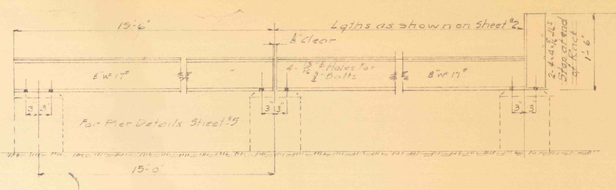

⅜" - Pipe Storage Rack Details

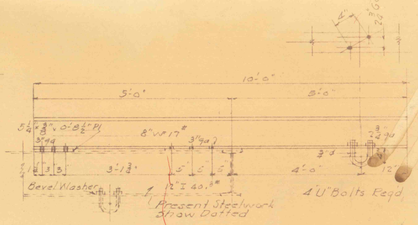

⅜" Shackle Block Hoist Beam Details
2 Reqd

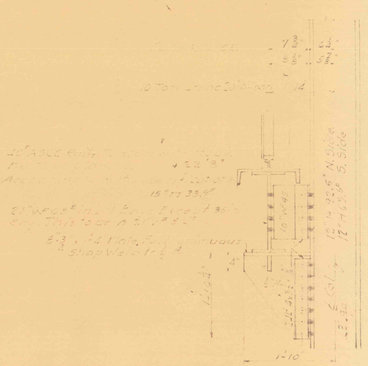

Crane Support Detail at Tower

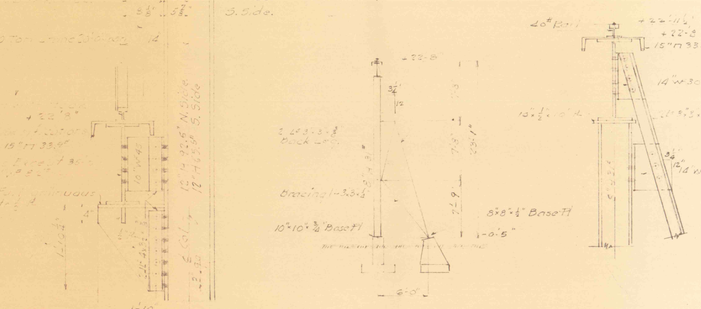

Elevation of Typical Crane Support

Detail of Top of Crane Support

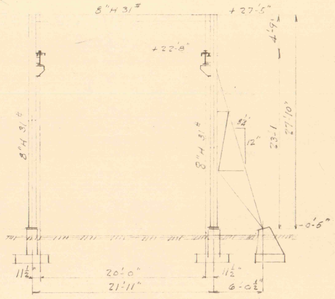

Elevation of Special Crane Support

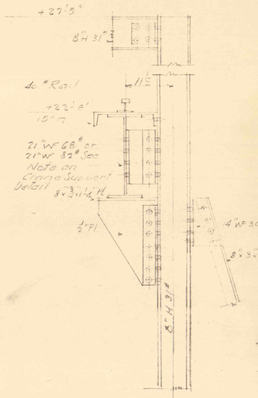

Detail of Top of Special Crane Support

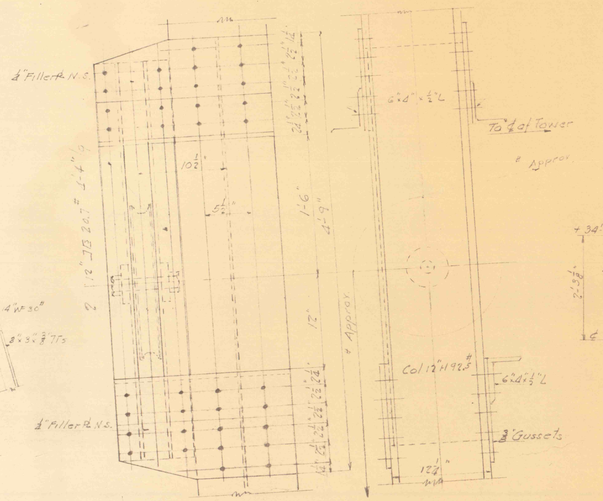

Detail of Bracket for Fixed Sheave at Top of Tower
1 Req'd

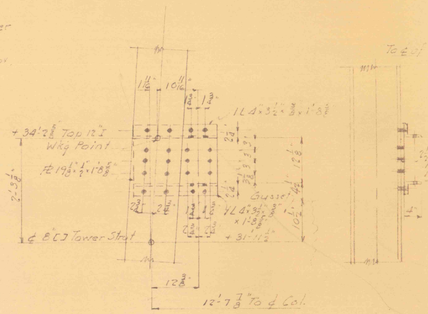

Detail of Brackets for Steel at +34'-2⅝"

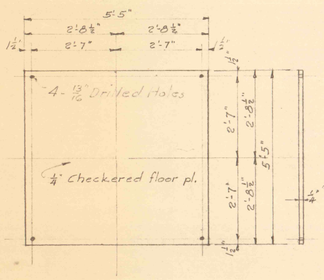

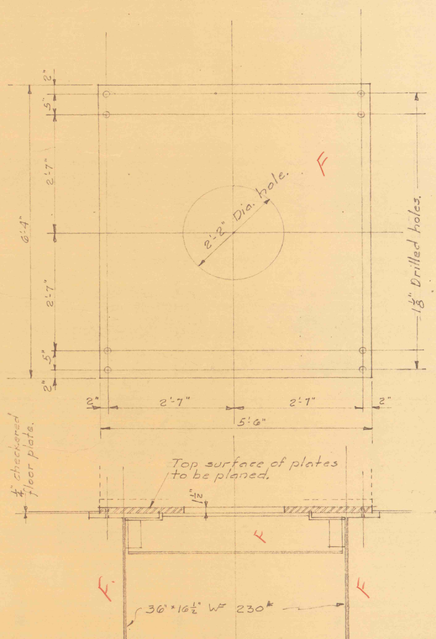

Base Plate Cover (Steel)
45"x⅝"x3'-9" - 1 Reqd.

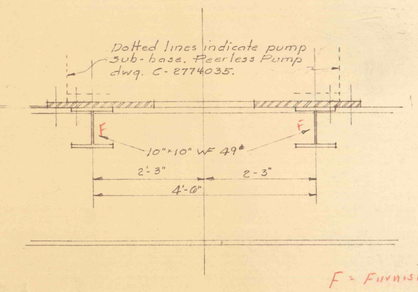

¼" Details of Steel Base Plates for Pumps.

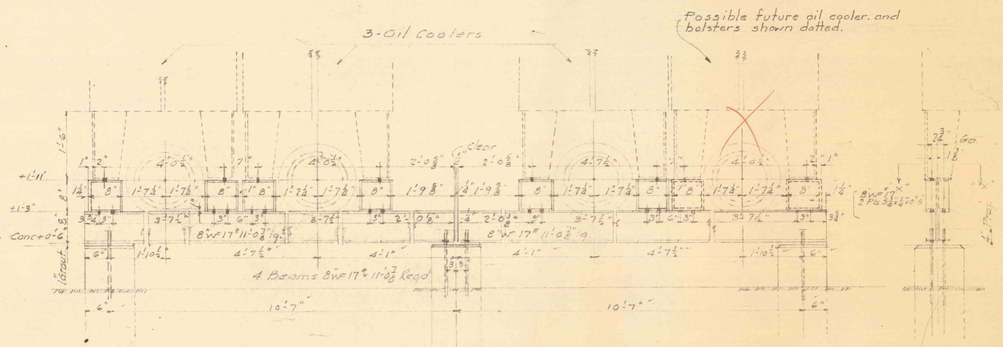

⅜" Detail of Oil Cooler Supports

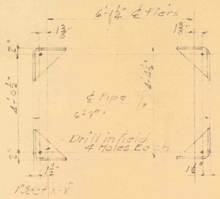

Drilling in Feet of Oil Coolers

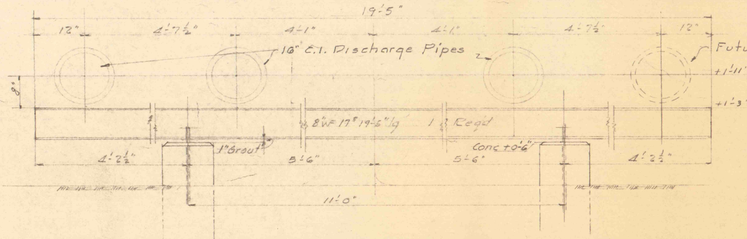

⅜" Detail of Pipe Supports

F = Furnished by Commonwealth

All holes 1⅞" dia unless otherwise noted

STRUCTURAL DETAILS
14 Sheets Sheet 7
90. WILKES-BARRE #5 COLLIERY
FLOOD CONTROL PROJ. #26 PHASE "B"
PA. DEPT. OF MINES & MINERAL INDUSTRIES
GLEN ALDEN CORPORATION Wilkes-Barre, Pa.
SCALE: As noted. CONSTRUCTION ENGINEERS

Approved	Drawn By C.W.C.-J.L.B. 12-17
Const. Engr. C.W.C. 11/18/59	Traced By
	Checked By
	R1216