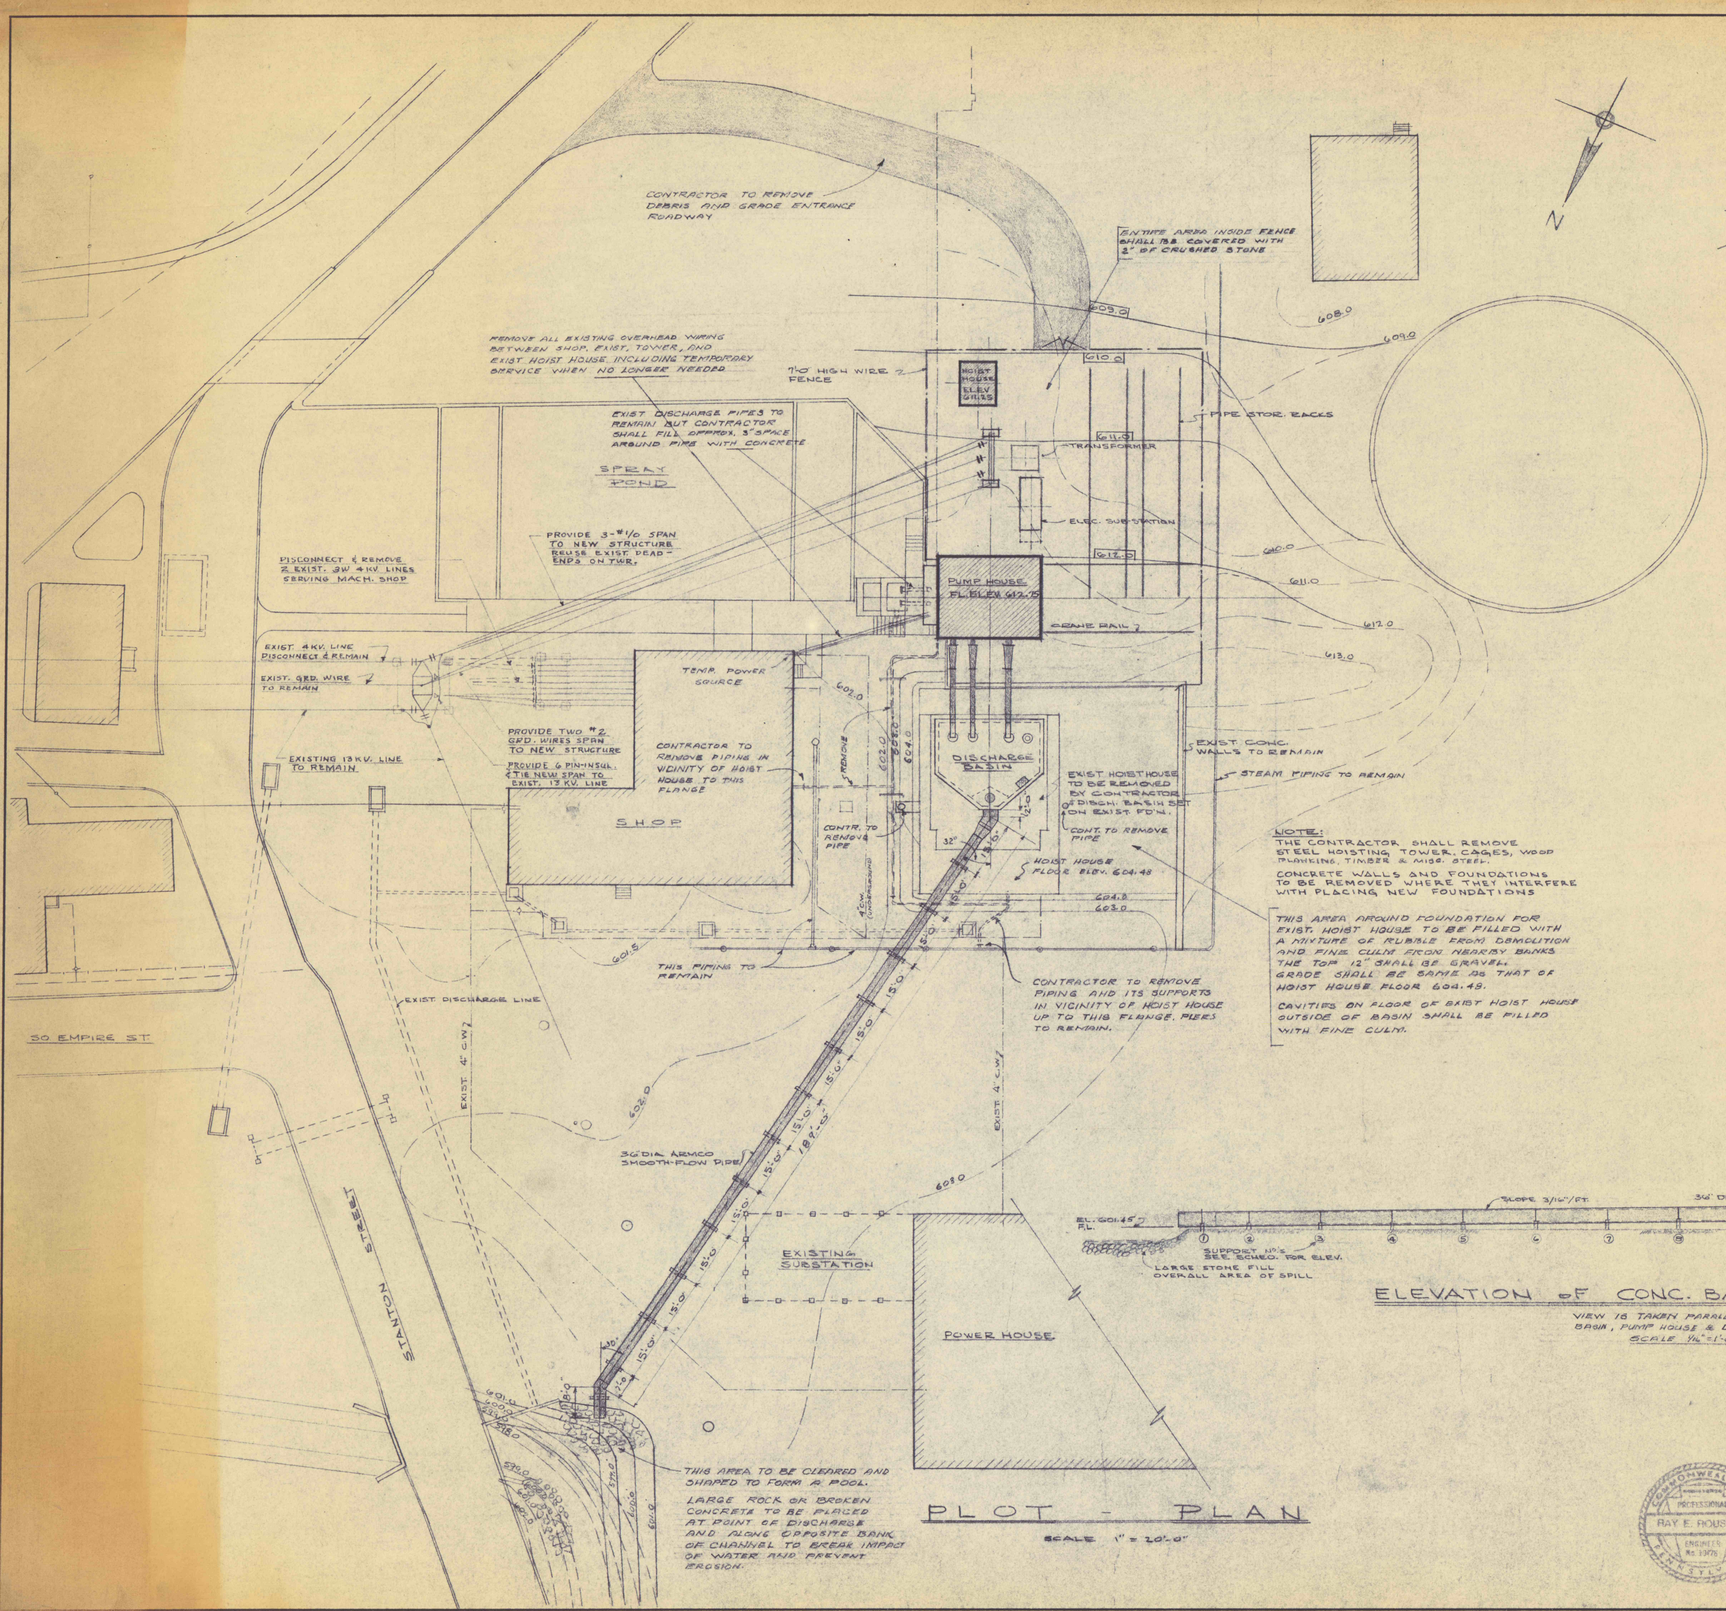

PLOT - PLAN

SCALE 1" = 20'-0"

NOTE:
THE CONTRACTOR SHALL REMOVE STEEL HOISTING TOWER, CAGES, WOOD PLANKING, TIMBER & MISC. STEEL.

CONCRETE WALLS AND FOUNDATIONS TO BE REMOVED WHERE THEY INTERFERE WITH PLACING NEW FOUNDATIONS

THIS AREA AROUND FOUNDATION FOR EXIST. HOIST HOUSE TO BE FILLED WITH A MIXTURE OF RUBBLE FROM DEMOLITION AND FINE CULM FROM NEARBY BANKS. THE TOP 12" SHALL BE GRAVEL. GRADE SHALL BE SAME AS THAT OF HOIST HOUSE FLOOR 604.48.

CAVITIES ON FLOOR OF EXIST HOIST HOUSE OUTSIDE OF BASIN SHALL BE FILLED WITH FINE CULM.

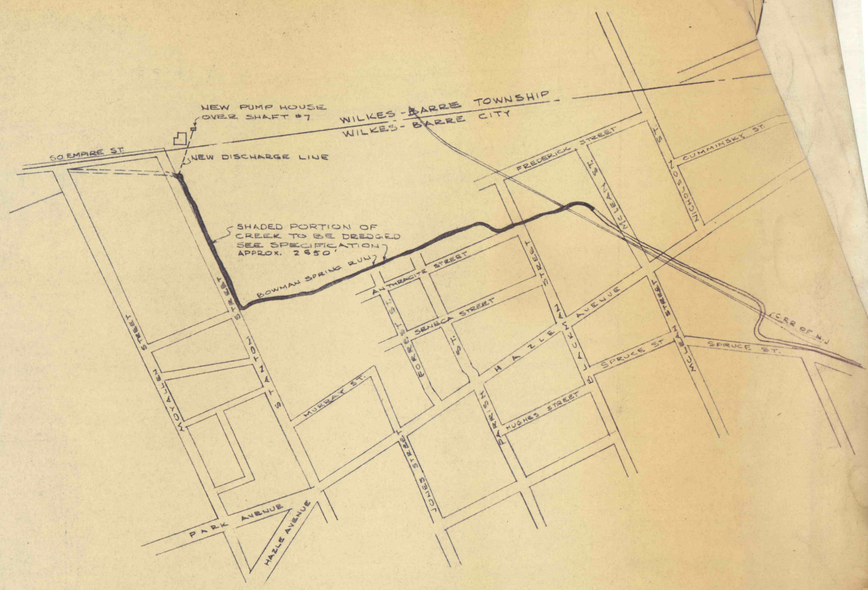

CREEK DREDGING PLAN

SCALE- 1" = 400'-0"

SUPPORT SCHEDULE

SUPPORT NO.	ELEV. TOP OF CONC.
1	602.192
2	602.349
3	602.584
4	602.818
5	603.053
6	603.287
7	603.524
8	603.761
9	603.995
10	604.229
11	604.466
12	604.698

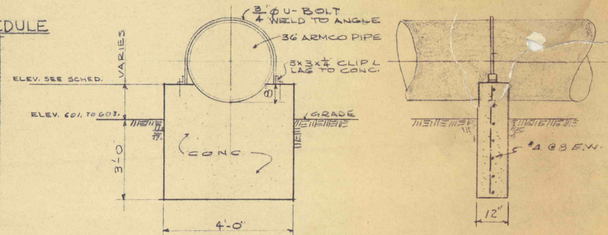

DETAIL OF DISCHARGE PIPING SUPPORTS

SCALE- ½" = 1'-0"

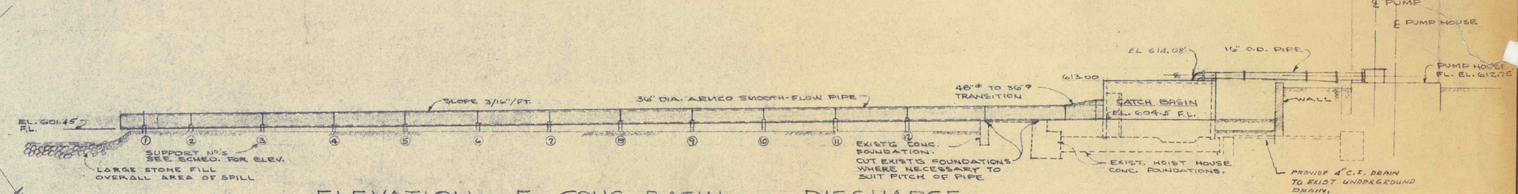

ELEVATION OF CONC. BASIN AND DISCHARGE

VIEW IS TAKEN PARALLEL TO ℄ THRU BASIN, PUMP HOUSE & DISCHARGE PIPE

SCALE 1/4" = 1'-0"

PLOT PLAN - GRADING & DRAINAGE

REVISIONS
DEC. 5, 1958
JAN. 30, 1959

FLOOD CONTROL PROJECT NO 21 PHASE B
PA. DEPT. OF MINES & MINERALS INDUSTRIES

GLEN ALDEN CORPORATION
STANTON COLL. NO. 7 SHAFT

ROUSHEY AND SMITH

ENGINEERS AND CONSULTANTS
189 MARKET ST. KINGSTON, PA.
METROPOLITAN WILKES-BARRE

SCALE NOTED	JOB 641
DATE 11-28-58	DWG. NO. 1
BY JB	

COMMONWEALTH OF PENNSYLVANIA — PROFESSIONAL — RAY E. ROUSHEY — ENGINEER No. 3975

COMMONWEALTH OF PENNSYLVANIA — PROFESSIONAL — DONALD DENGLER SMITH — ENGINEER No. [illegible]