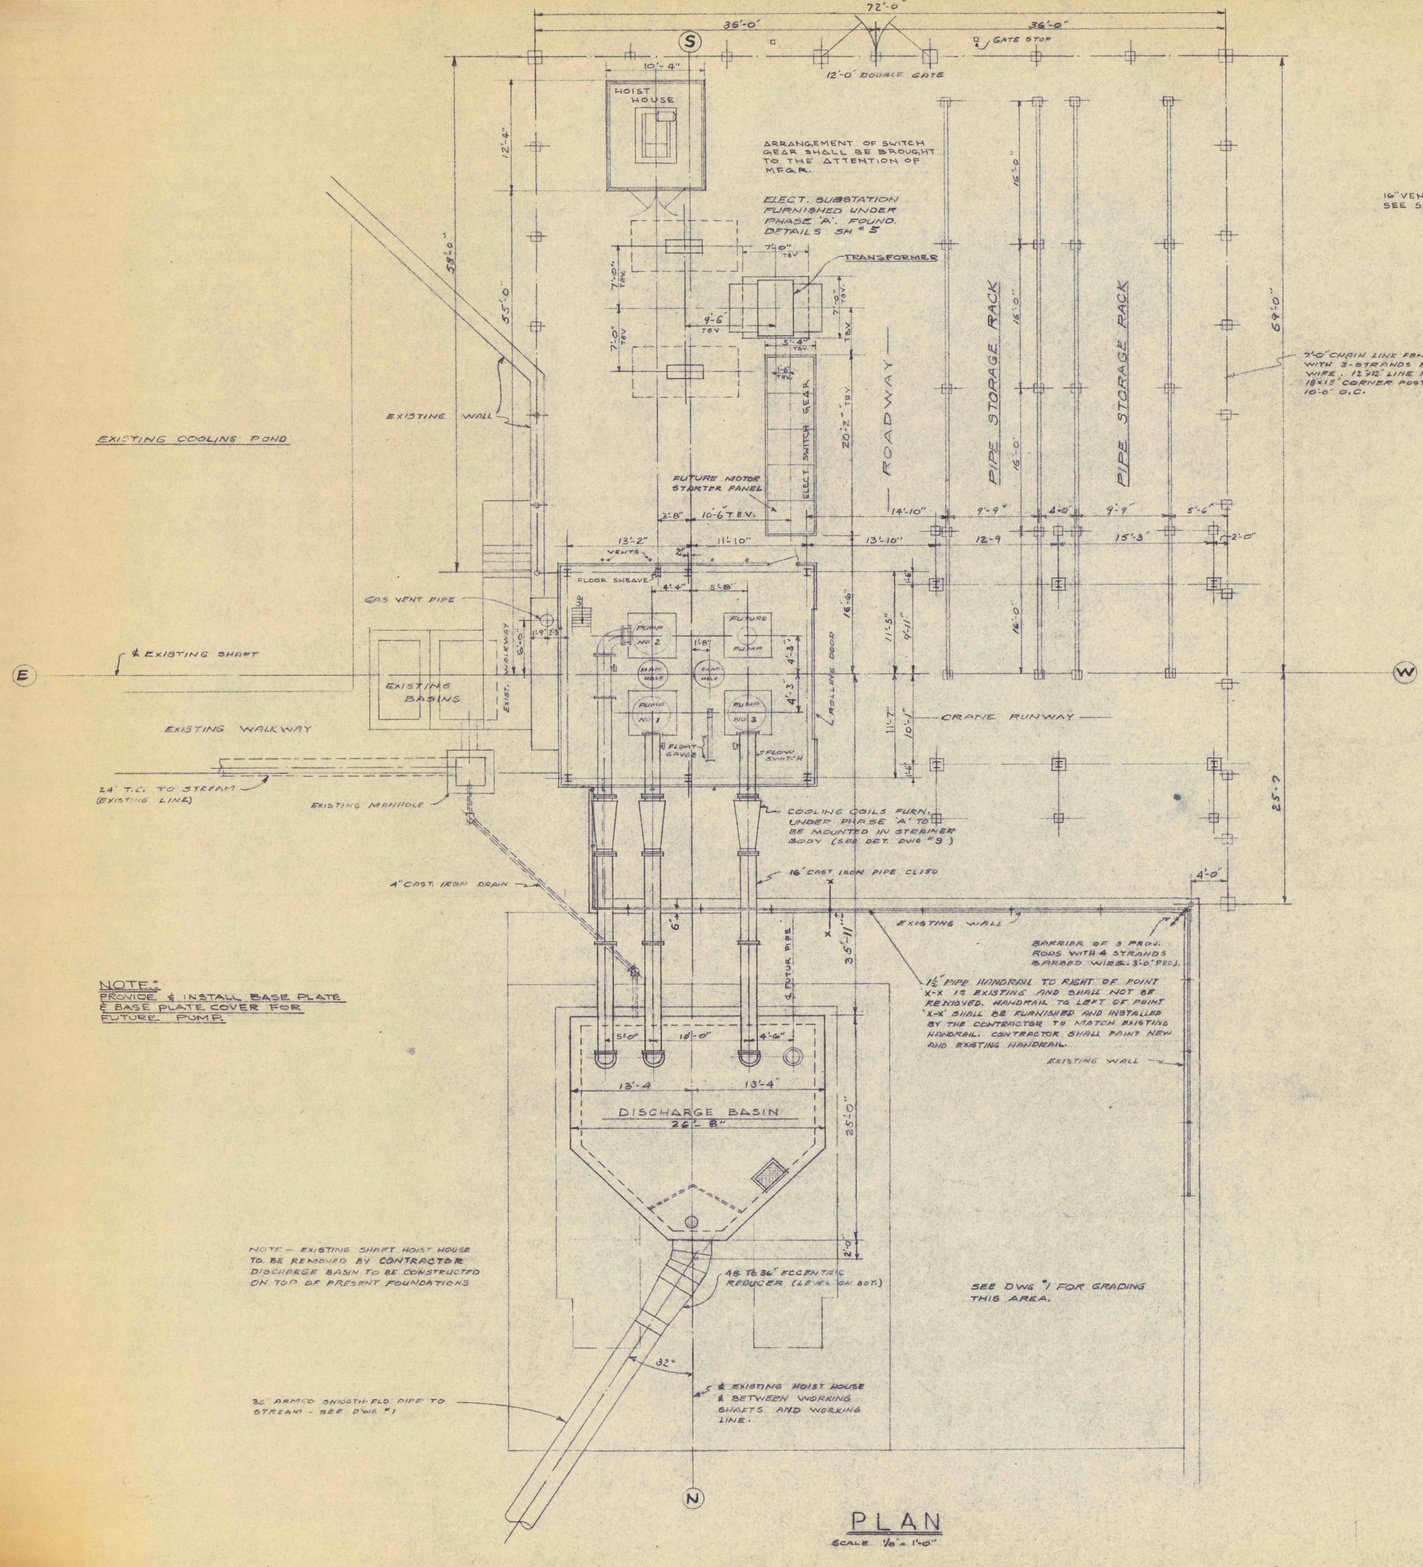

PLAN

SCALE 1/8" = 1'-0"

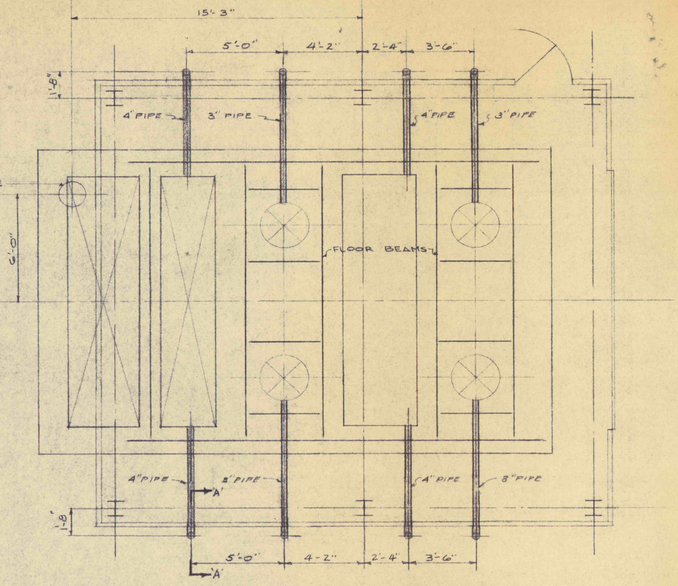

PLAN OF GAS VENTING SYSTEM

SCALE 1/4" = 1'-0"

FLOOR BEAMS TO BE CUT OUT TO RECEIVE GAS VENT PIPES SEE DETAIL SHEET No 8

SECTION TAKEN JUST BELOW TOP FLANGE OF FLOOR BEAMS

ALL PIPE STD BLACK STEEL

SEE SECTION A-A FOR DETAIL OF PIPE ARRANGEMENT OUTSIDE OF BUILDING

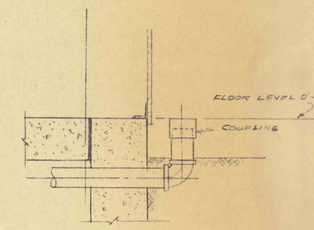

SECTION A-A

PLOT PLAN GENERAL ARRANGEMENT

• REVISIONS •
DEC 5, 1958
JAN 30, 1958

FLOOD CONTROL PROJECT NO. 21 PH/
PA. DEPT. OF MINES & MINERAL INDUS
GLEN ALDEN CORPORAT
STANTON COLL. NO. 7

ROUSHEY AND S

SCALE As Noted	ENGINEERS AND CONSULT
DATE 11-25-58	189 MARKET ST. KINGSTO
BY E.S.S.	METROPOLITAN WILKES

COMMONWEALTH OF PENNSYLVANIA REGISTERED PROFESSIONAL RAY E. ROUSHEY ENGINEER No 5105

COMMONWEALTH OF PENNSYLVANIA REGISTERED PROFESSIONAL DONALD DENDLER SMITH ENGINEER No 10014-E