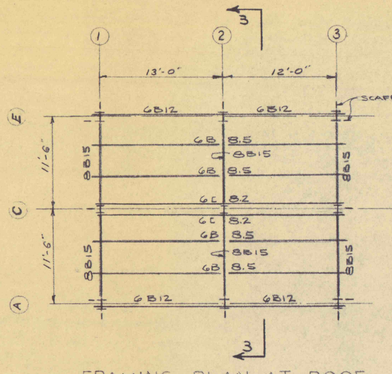

FRAMING PLAN AT ROOF

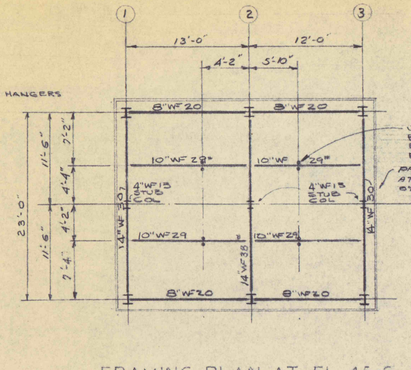

FRAMING PLAN AT EL. 45-6

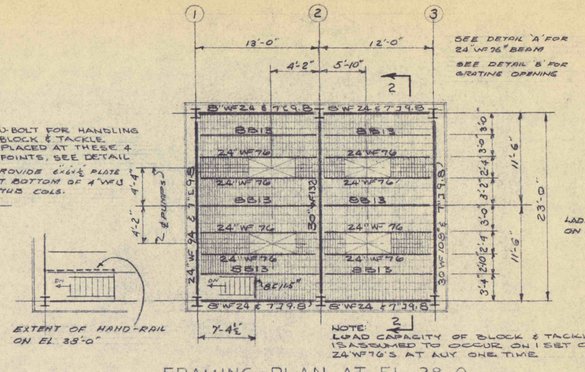

FRAMING PLAN AT EL. 38-0

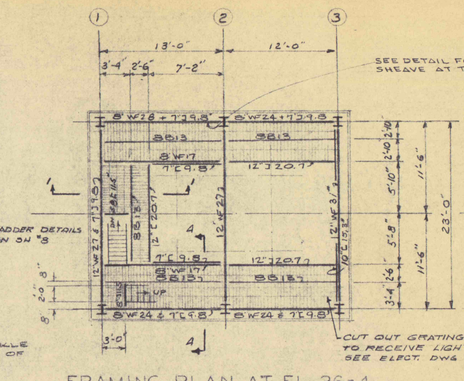

FRAMING PLAN AT EL. 26-4

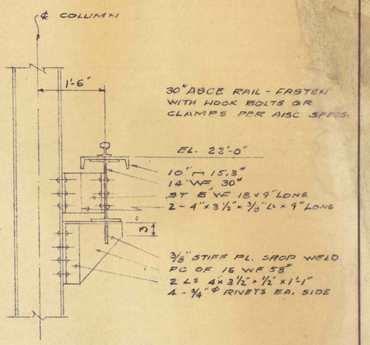

CRANE BRACKET DETAIL

SCALE ¾"=1'-0"

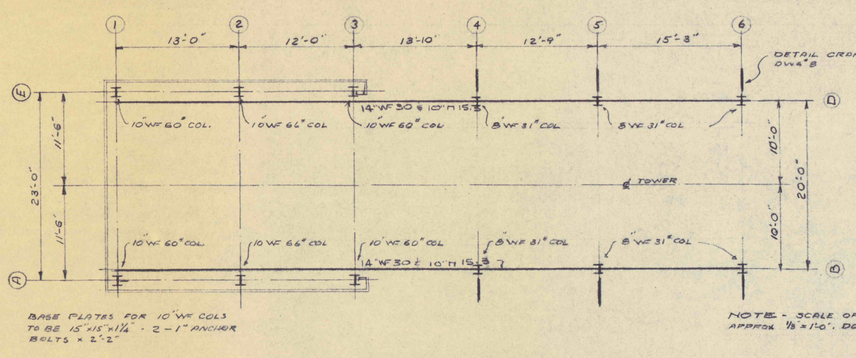

FRAMING PLAN AT EL. 22-0

NOTE - SCALE OF FRAMING PLANS APPROX ⅛"=1'-0". DO NOT SCALE.

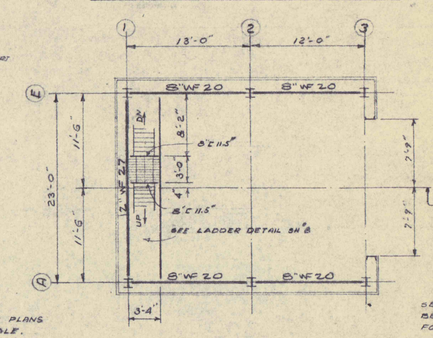

FRAMING PLAN AT EL 11-0

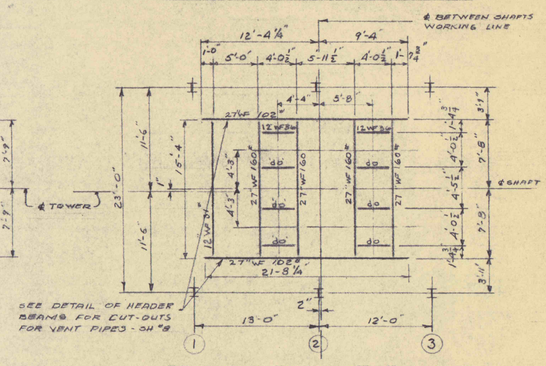

FRAMING PLAN AT EL. -0-9

SCALE ⅛" = 1'-0"

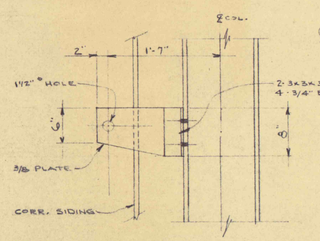

SCAFFOLD HANGER

SCALE 1" = 1'-0"

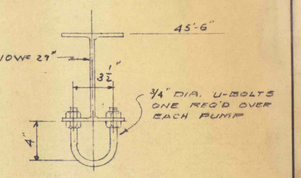

U-BOLT FOR HANDLING BLOCK AND TACKLE

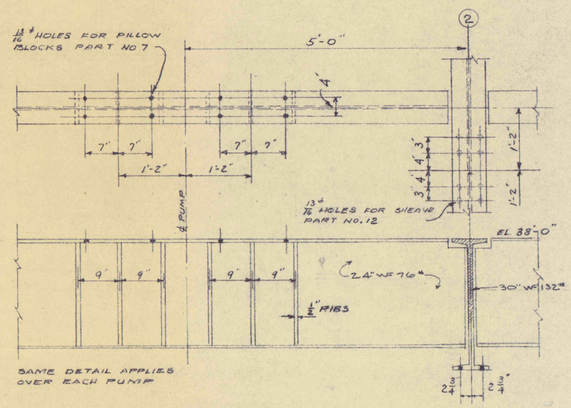

DETAIL 'A' — SUPPORT FOR BLOCK & TACKLE

SCALE ¾" = 1'-0"

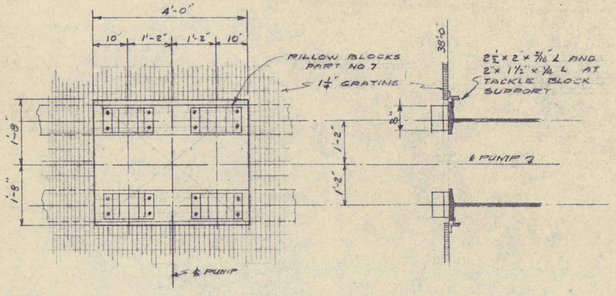

DETAIL B — SUPPORT FOR BLOCK AND TACKLE — GRATING ARRANG.

SCALE ½" = 1'-0"

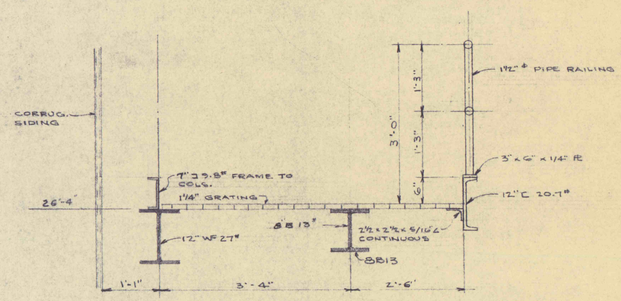

SECTION '1-1'

SCALE ¾" = 1'-0"

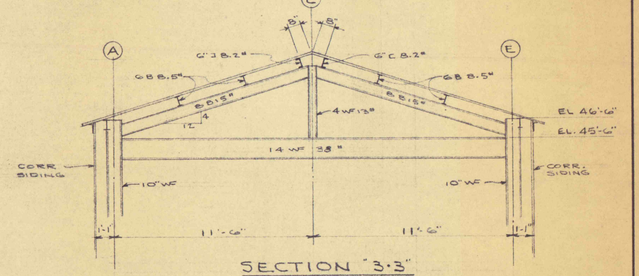

SECTION '3-3'

SCALE 1/4" = 1'-0"

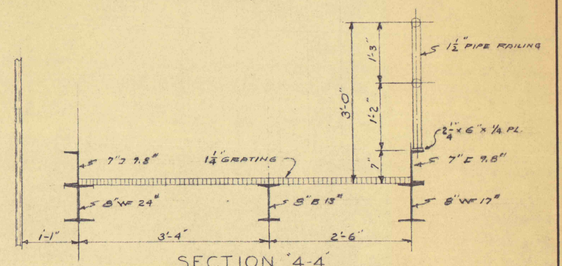

SECTION '4-4'

SCALE ¾" = 1'-0"

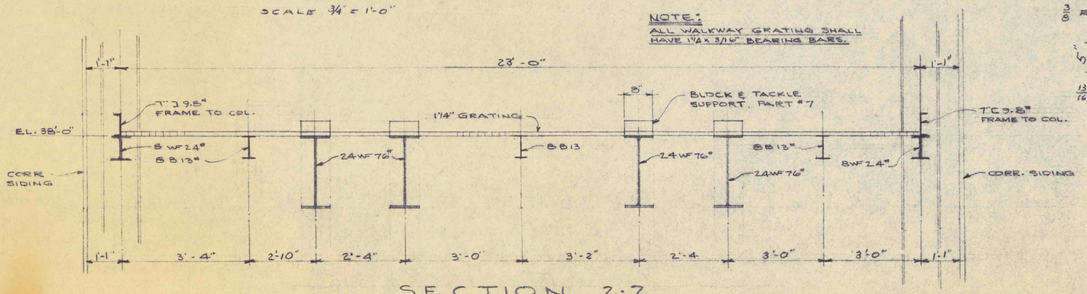

SECTION 2-2

SCALE ½" = 1'-0"

NOTE:
ALL WALKWAY GRATING SHALL HAVE 1"x 3/16" BEARING BARS.

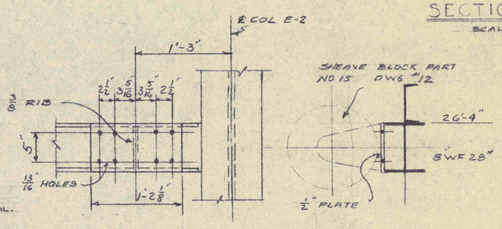

DETAIL FOR MOUNTING SHEAVE AT ELEV. 26-4"

STRUCTURAL STEEL FRAMING PLAN & DETAILS

• REVISIONS •	FLOOD CONTROL PROJECT NO 21 PHASE B PA DEPT OF MINES & MINERALS INDUSTRIES GLEN ALDEN CORPORATION STANTON COLL. NO. 7 SHAFT ROUSHEY AND SMITH	
	SCALE NOTED DATE 1-30-57 BY E.B.B.	ENGINEERS AND CONSULTANTS 189 MARKET ST. KINGSTON, PA. METROPOLITAN WILKES BARRE
		Job 6-41 Dwg. No. 6

RAY E. ROUSHEY — PROFESSIONAL ENGINEER — No. 5098 — COMMONWEALTH OF PENNSYLVANIA

PROFESSIONAL ENGINEER — COMMONWEALTH OF PENNSYLVANIA