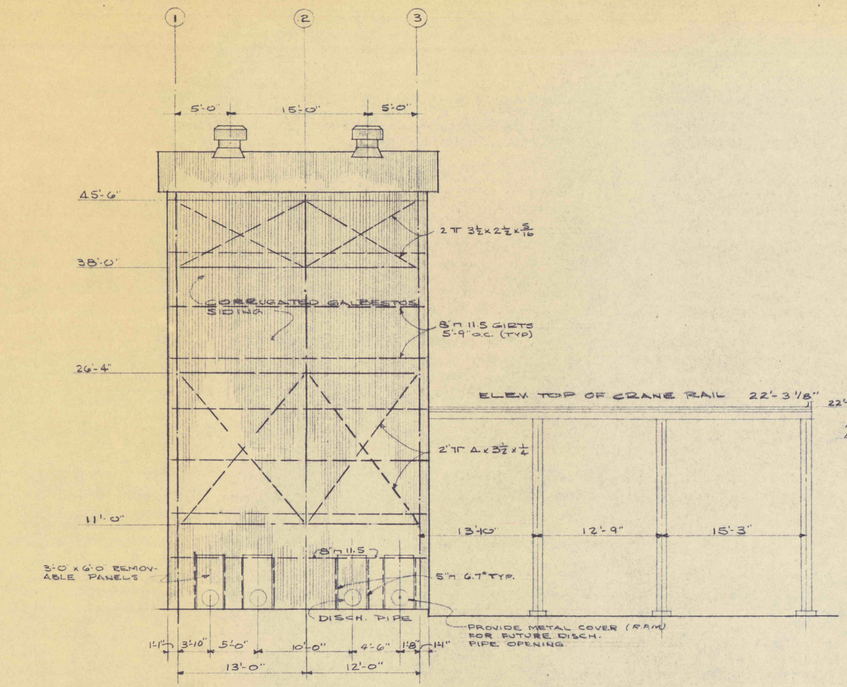

NORTH ELEVATION

SCALE- 1/8 = 1'-0"

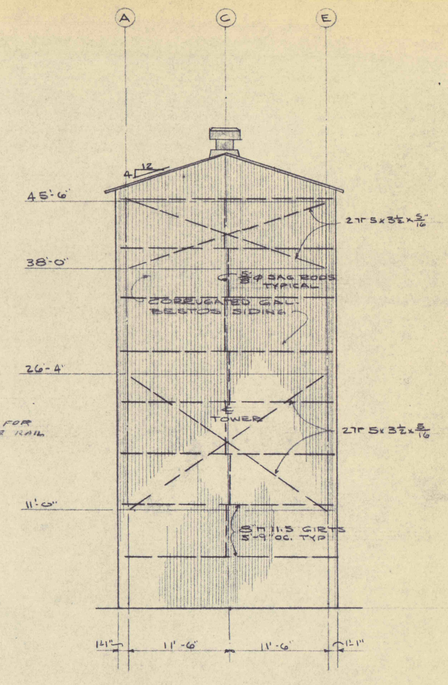

EAST ELEVATION

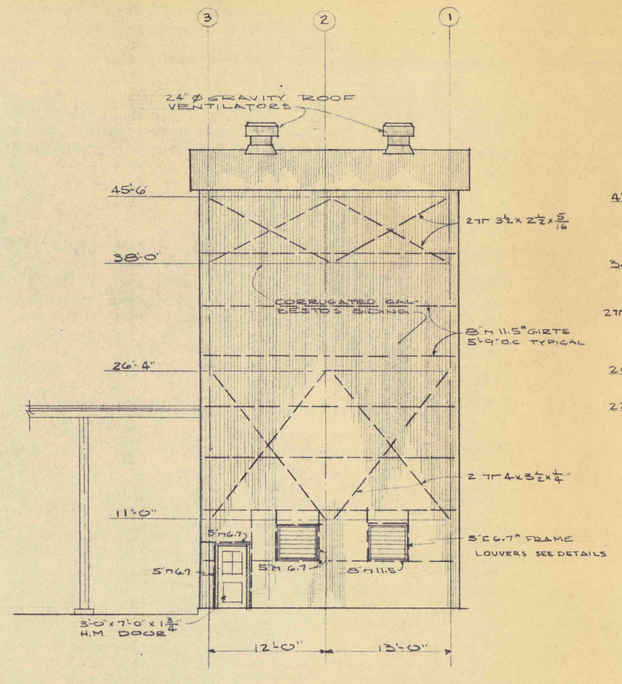

SOUTH ELEVATION

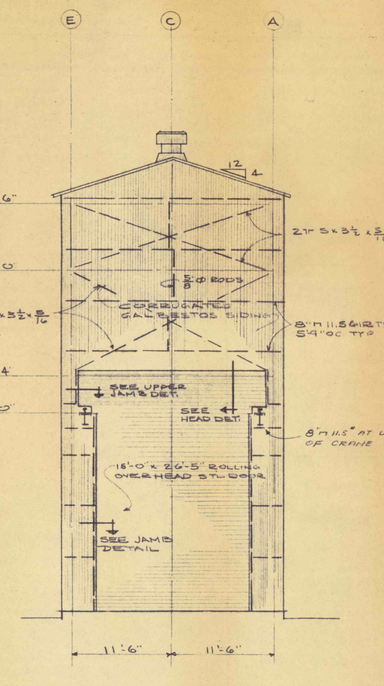

WEST ELEVATION

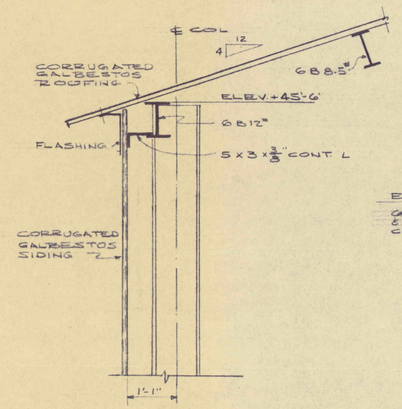

TYPICAL EAVE DETAIL

SCALE- 3/4" = 1'-0"

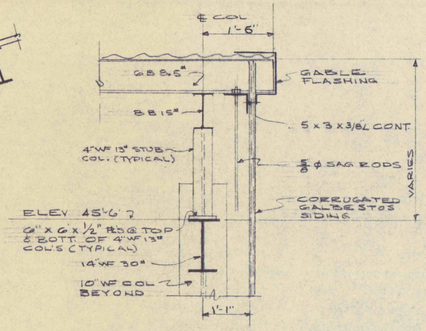

TYPICAL EDGE DETAIL

SCALE- 3/4" = 1'-0"

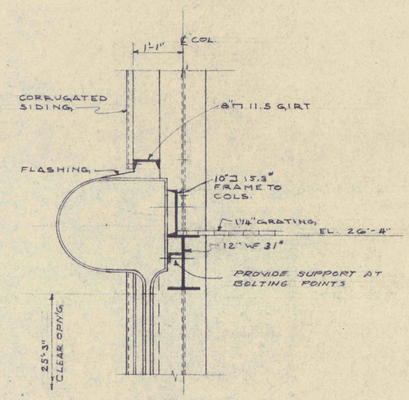

HEAD

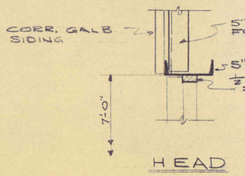

HEAD

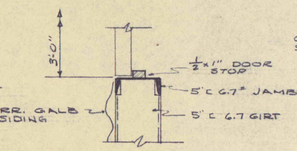

JAMB

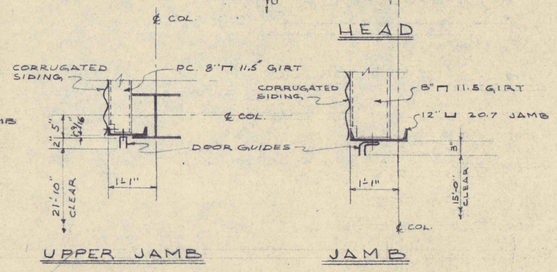

UPPER JAMB JAMB

TYPICAL DOOR DETAILS

SCALE- 1½" = 1'-0"

TYPICAL OVERHEAD DOOR DETAILS

SCALE 3/4" = 1'-0"

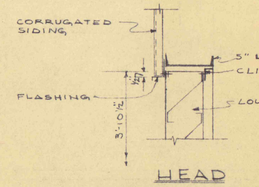

HEAD

JAMB SIMILAR - CAULK @ SIDING

NOTE:
LOUVER SIZE 3'-10½" x 3'-10½". OPENING SIZE 3'-11" x 3'-11".

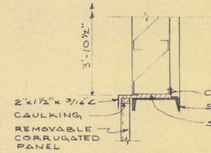

SILL

TYPICAL LOUVER DETAILS

SCALE 1½" = 1'-0"

STRUCTURAL STEEL- ELEVATIONS & DETAILS

• REVISIONS •

FLOOD CONTROL PROJECT NO 21, PHASE B
PA. DEPT. OF MINES & MINERALS INDUSTRIES

GLEN ALDEN CORPORATION
STANTON COLL. NO. 7 SHAFT

ROUSHEY AND SMITH
ENGINEERS AND CONSULTANTS
189 MARKET ST. KINGSTON, PA.
METROPOLITAN WILKES-BARRE.

SCALE NOTED	JOB 641
DATE 1-30-59	DWG. No. 7
BY JB./KAB.	

COMMONWEALTH OF PENNSYLVANIA PROFESSIONAL RAY E. ROUSHEY No 1078 ENGINEER

COMMONWEALTH OF PENNSYLVANIA PROFESSIONAL NORMAN D. SENDLER-SMITH No 4681 ENGINEER