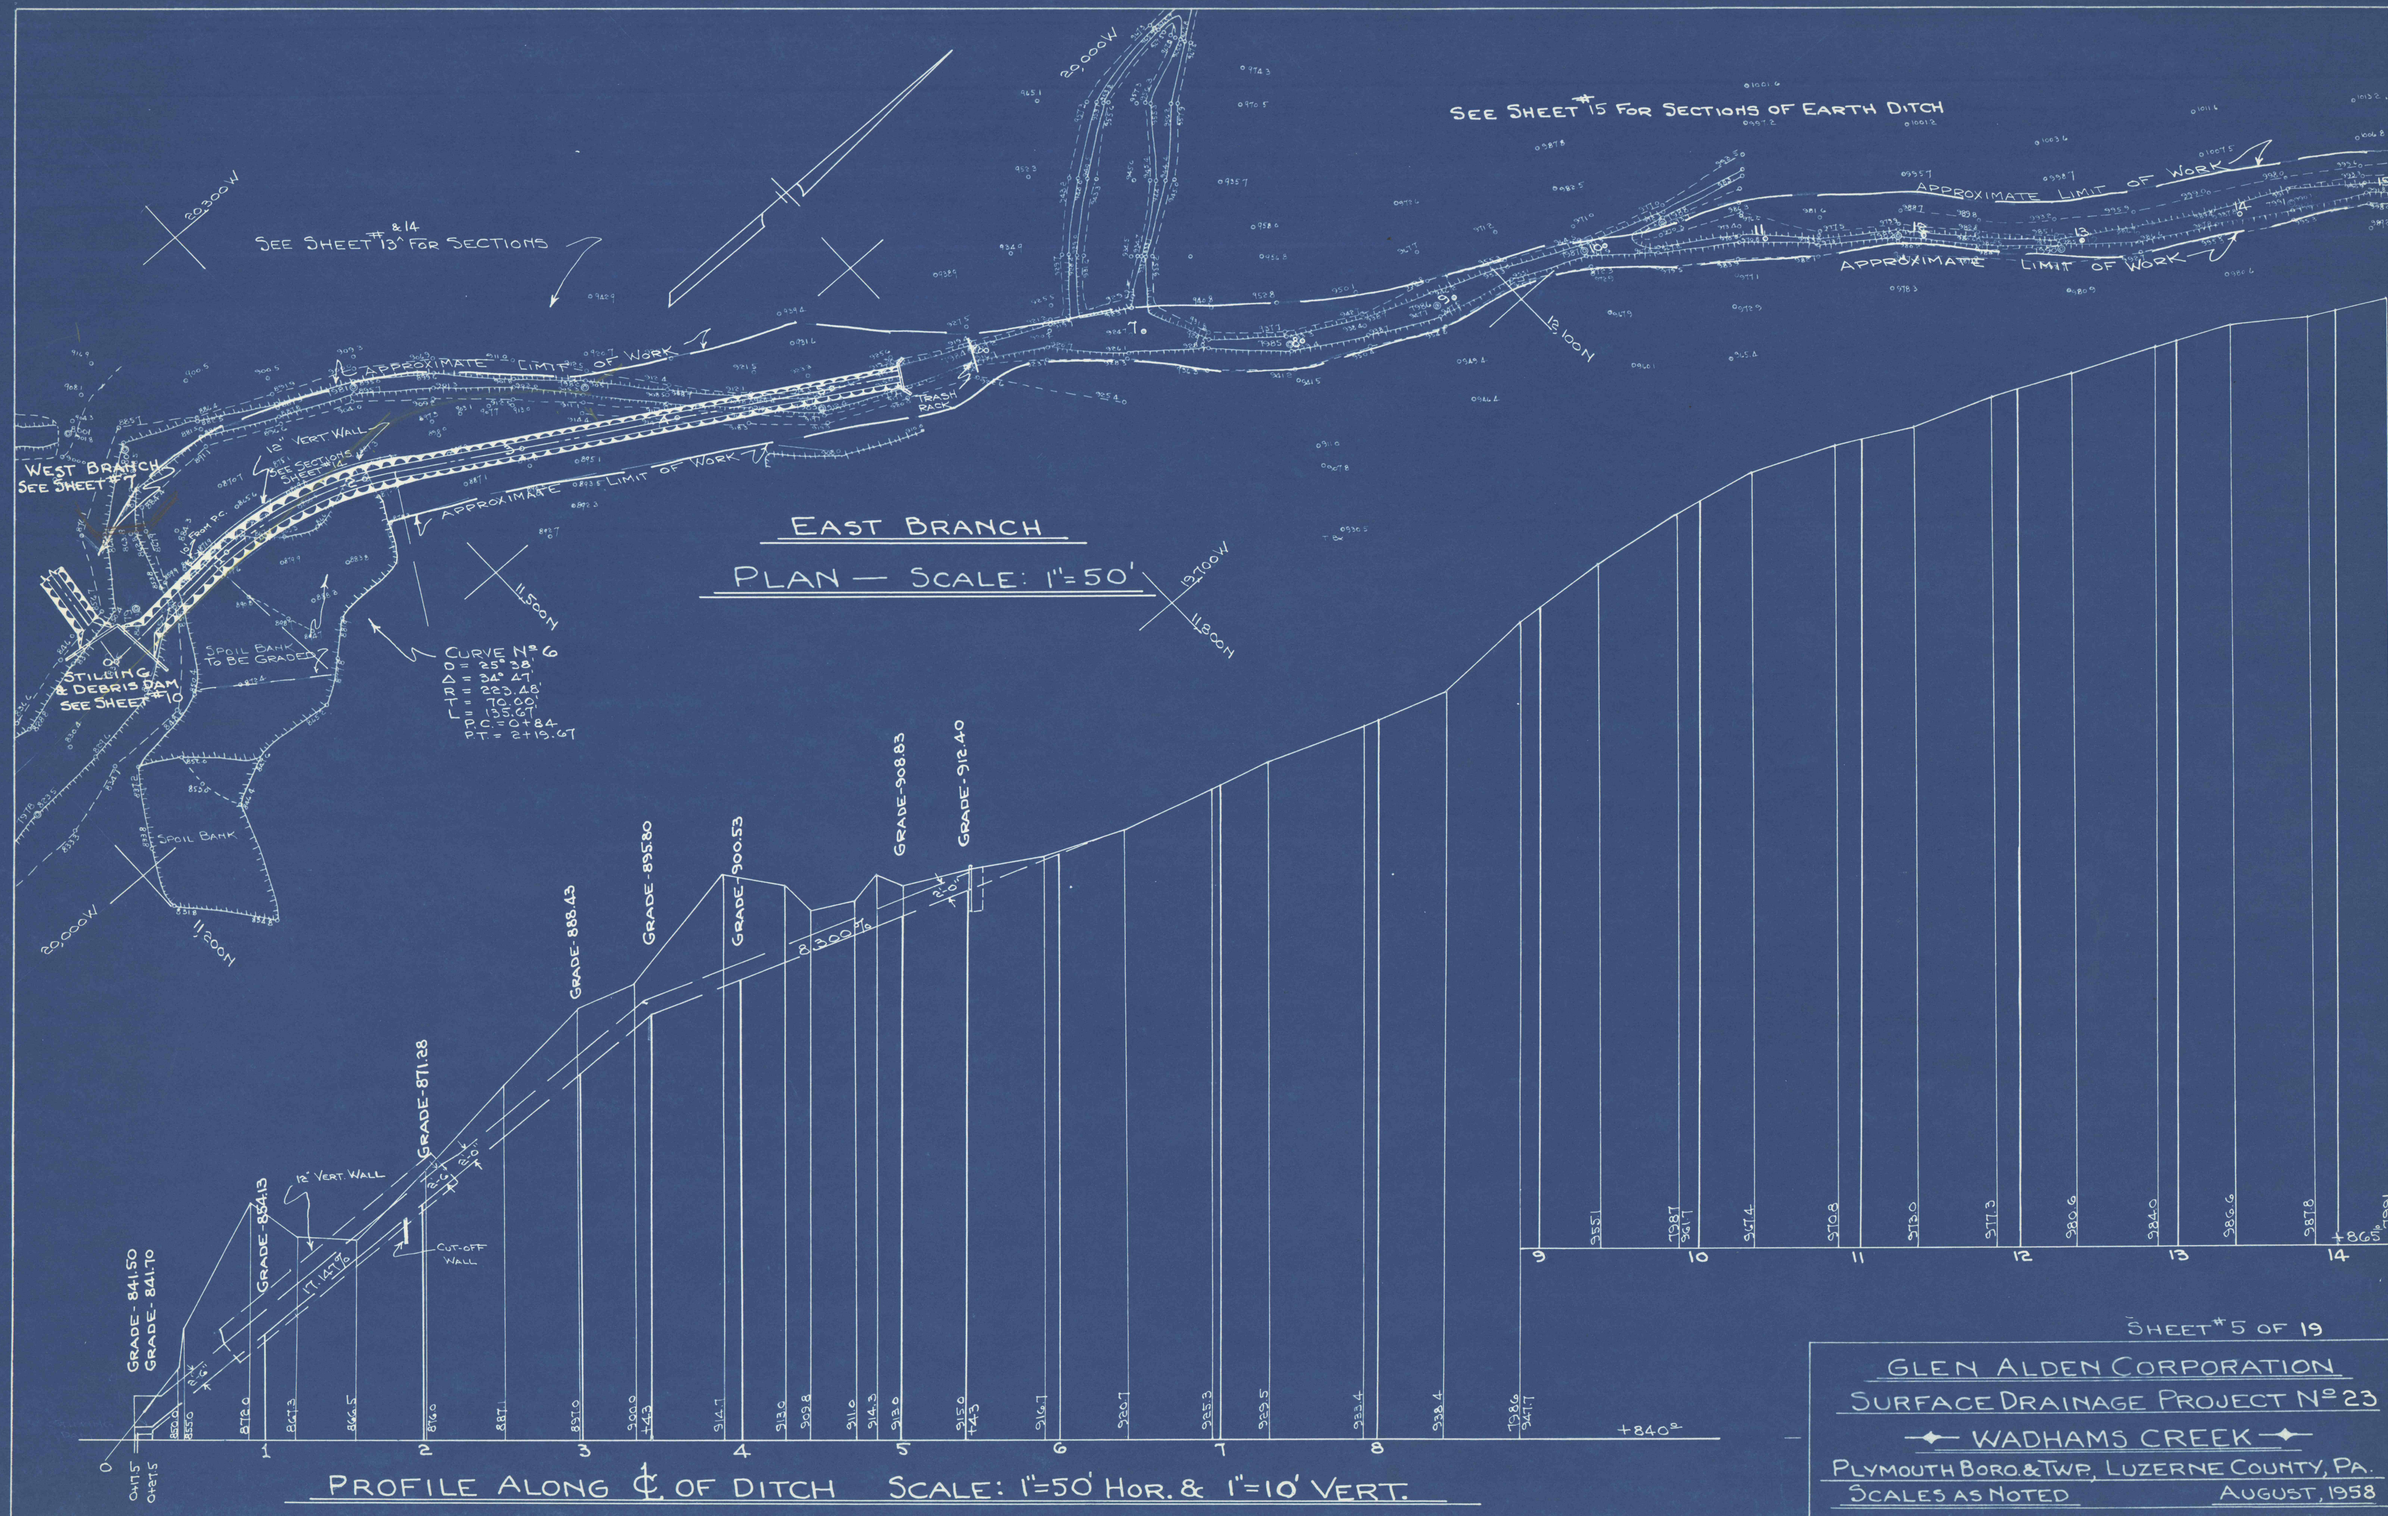

SHEET #5 OF 19

GLEN ALDEN CORPORATION

SURFACE DRAINAGE PROJECT No 23

WADHAMS CREEK

PLYMOUTH BORO. & TWP., LUZERNE COUNTY, PA.

SCALES AS NOTED AUGUST, 1958