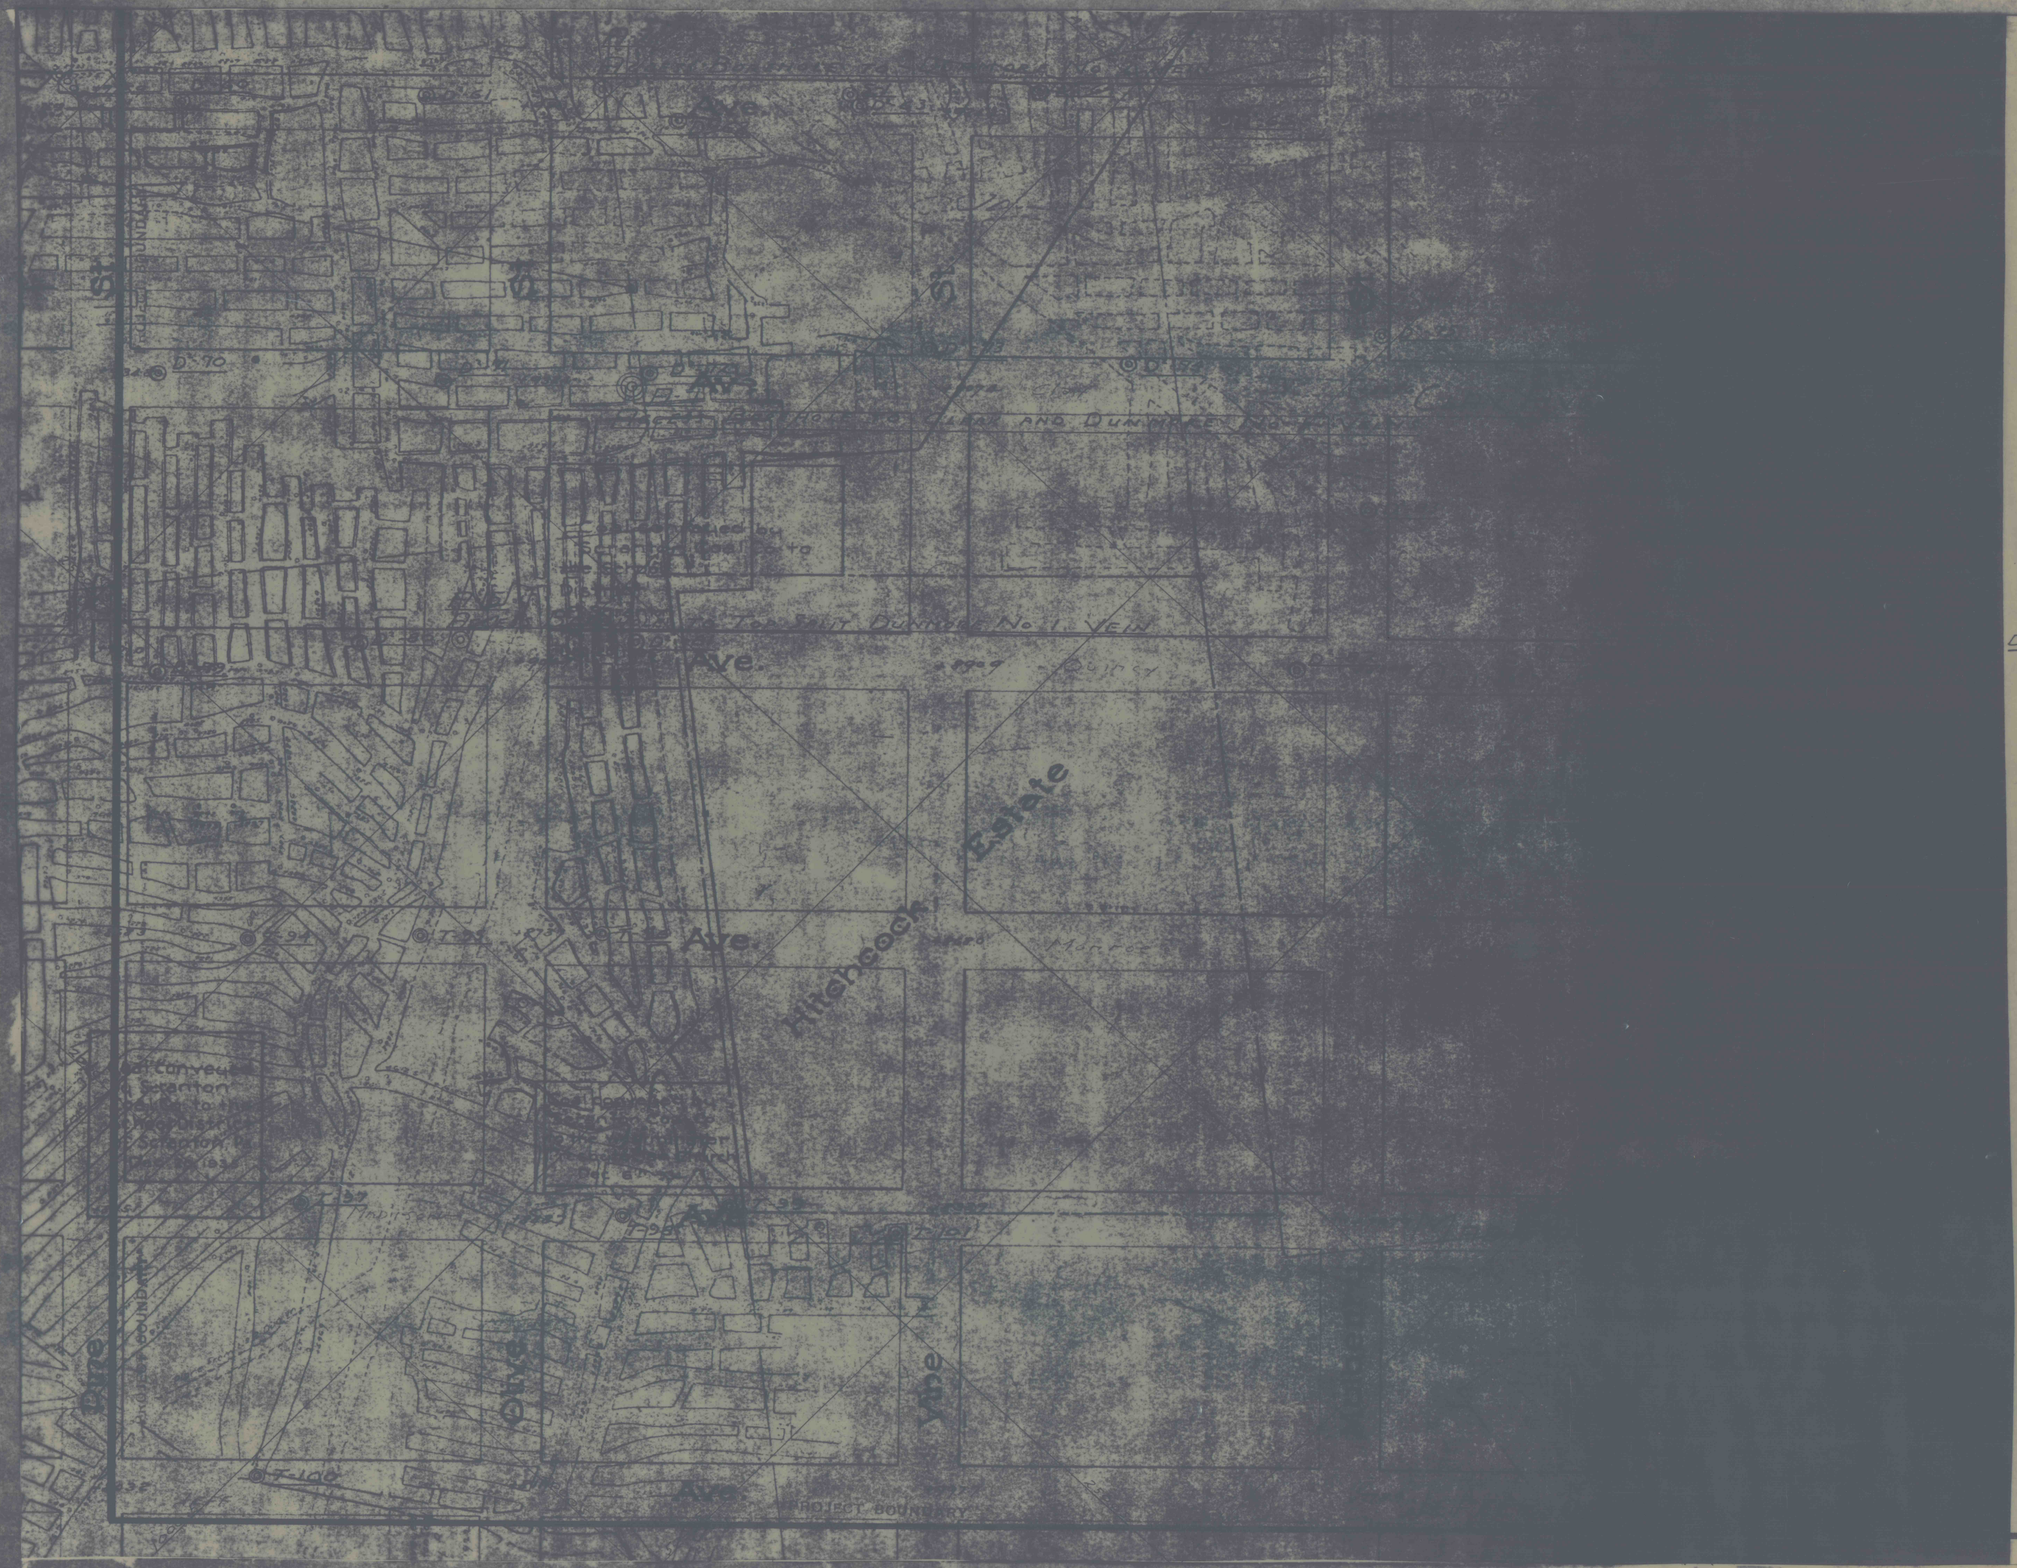


| NO | DATE | REVISION | APPR |
|---|---|---|---|
| | | | |

SUBMITTED

DESIGN ENGINEER

APPROVED

DISTRICT ENGINEER / ANTHRACITE

APPROVED

DIRECTOR - BUREAU OF RESOURCES PROGRAMMING

COMMONWEALTH OF PENNSYLVANIA REGISTERED PROFESSIONAL MICHAEL D. VACCINO, JR. ENGINEER No. 11597

(SEALS)

COMMONWEALTH OF PENNSYLVANIA
DEPARTMENT OF ENVIRONMENTAL RESOURCES
OFFICE OF RESOURCES MANAGEMENT

PROJECT NO.

TITLE

HYDRAULIC FLUSHING PROJECT
HILL SECTION (PHASE II)
SCRANTON, LACKAWANNA COUNTY

SHEET DESCRIPTION PLAN
NO. 1 DUNMORE VEIN (Top Split)
PINE BROOK MINE (North Section)

| DRAWN BY | DATE | DRAWING |
|---|---|---|
| CHECKED BY | SCALE 1" = 100' | 8 of 14 |