


## SCHLAGER STREET: "E-E"

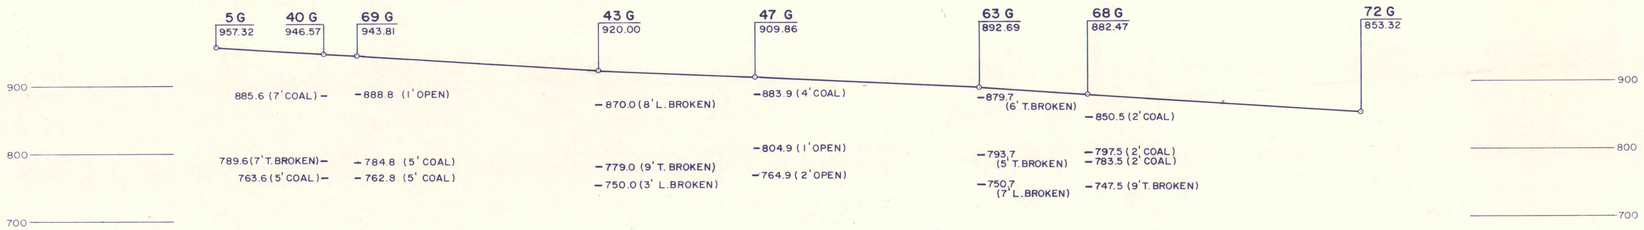


## PETTIBONE STREET: "D-D"

SCALES : Hor. & Vert. 1 in. = 100 ft.

| NO. | DATE | REVISION | APPR. |
|---|---|---|---|
| | | | |

SUBMITTED
DESIGNER

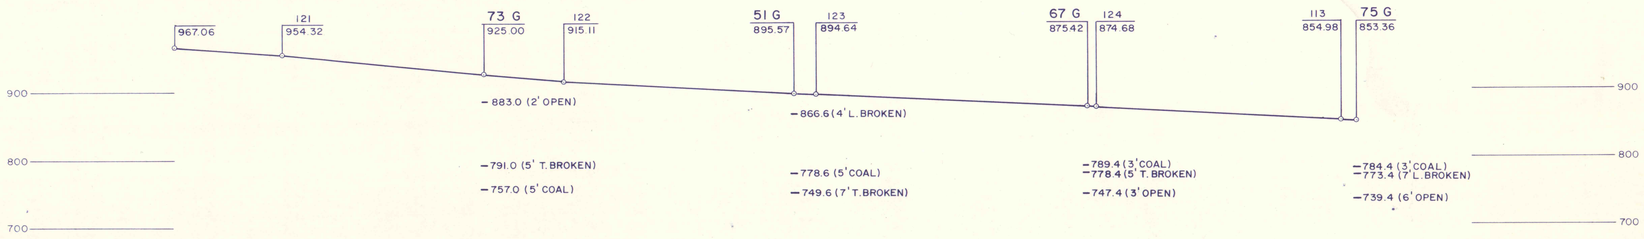APPROVED
DISTRICT ENGINEER, WILKES-BARRE

APPROVED
DIRECTOR, BUREAU OF ABANDONED MINE RECLAMATION

COMMONWEALTH OF PENNSYLVANIA
DEPARTMENT OF ENVIRONMENTAL RESOURCES
OFFICE OF RESOURCES MANAGEMENT

PROJECT NO.

# HYDRAULIC BACKFILLING PROJECT

HYDE PARK SECTION 2
CITY OF SCRANTON
LACKAWANNA COUNTY, PENNSYLVANIA

## CROSS-SECTIONS

| DRAWN BY | DATE | DRAWING NO. |
|---|---|---|
| F.C.S & A. | 8/3/84 | 15 of 15 |
| CHECKED BY | SCALE | |
| | As Noted | |