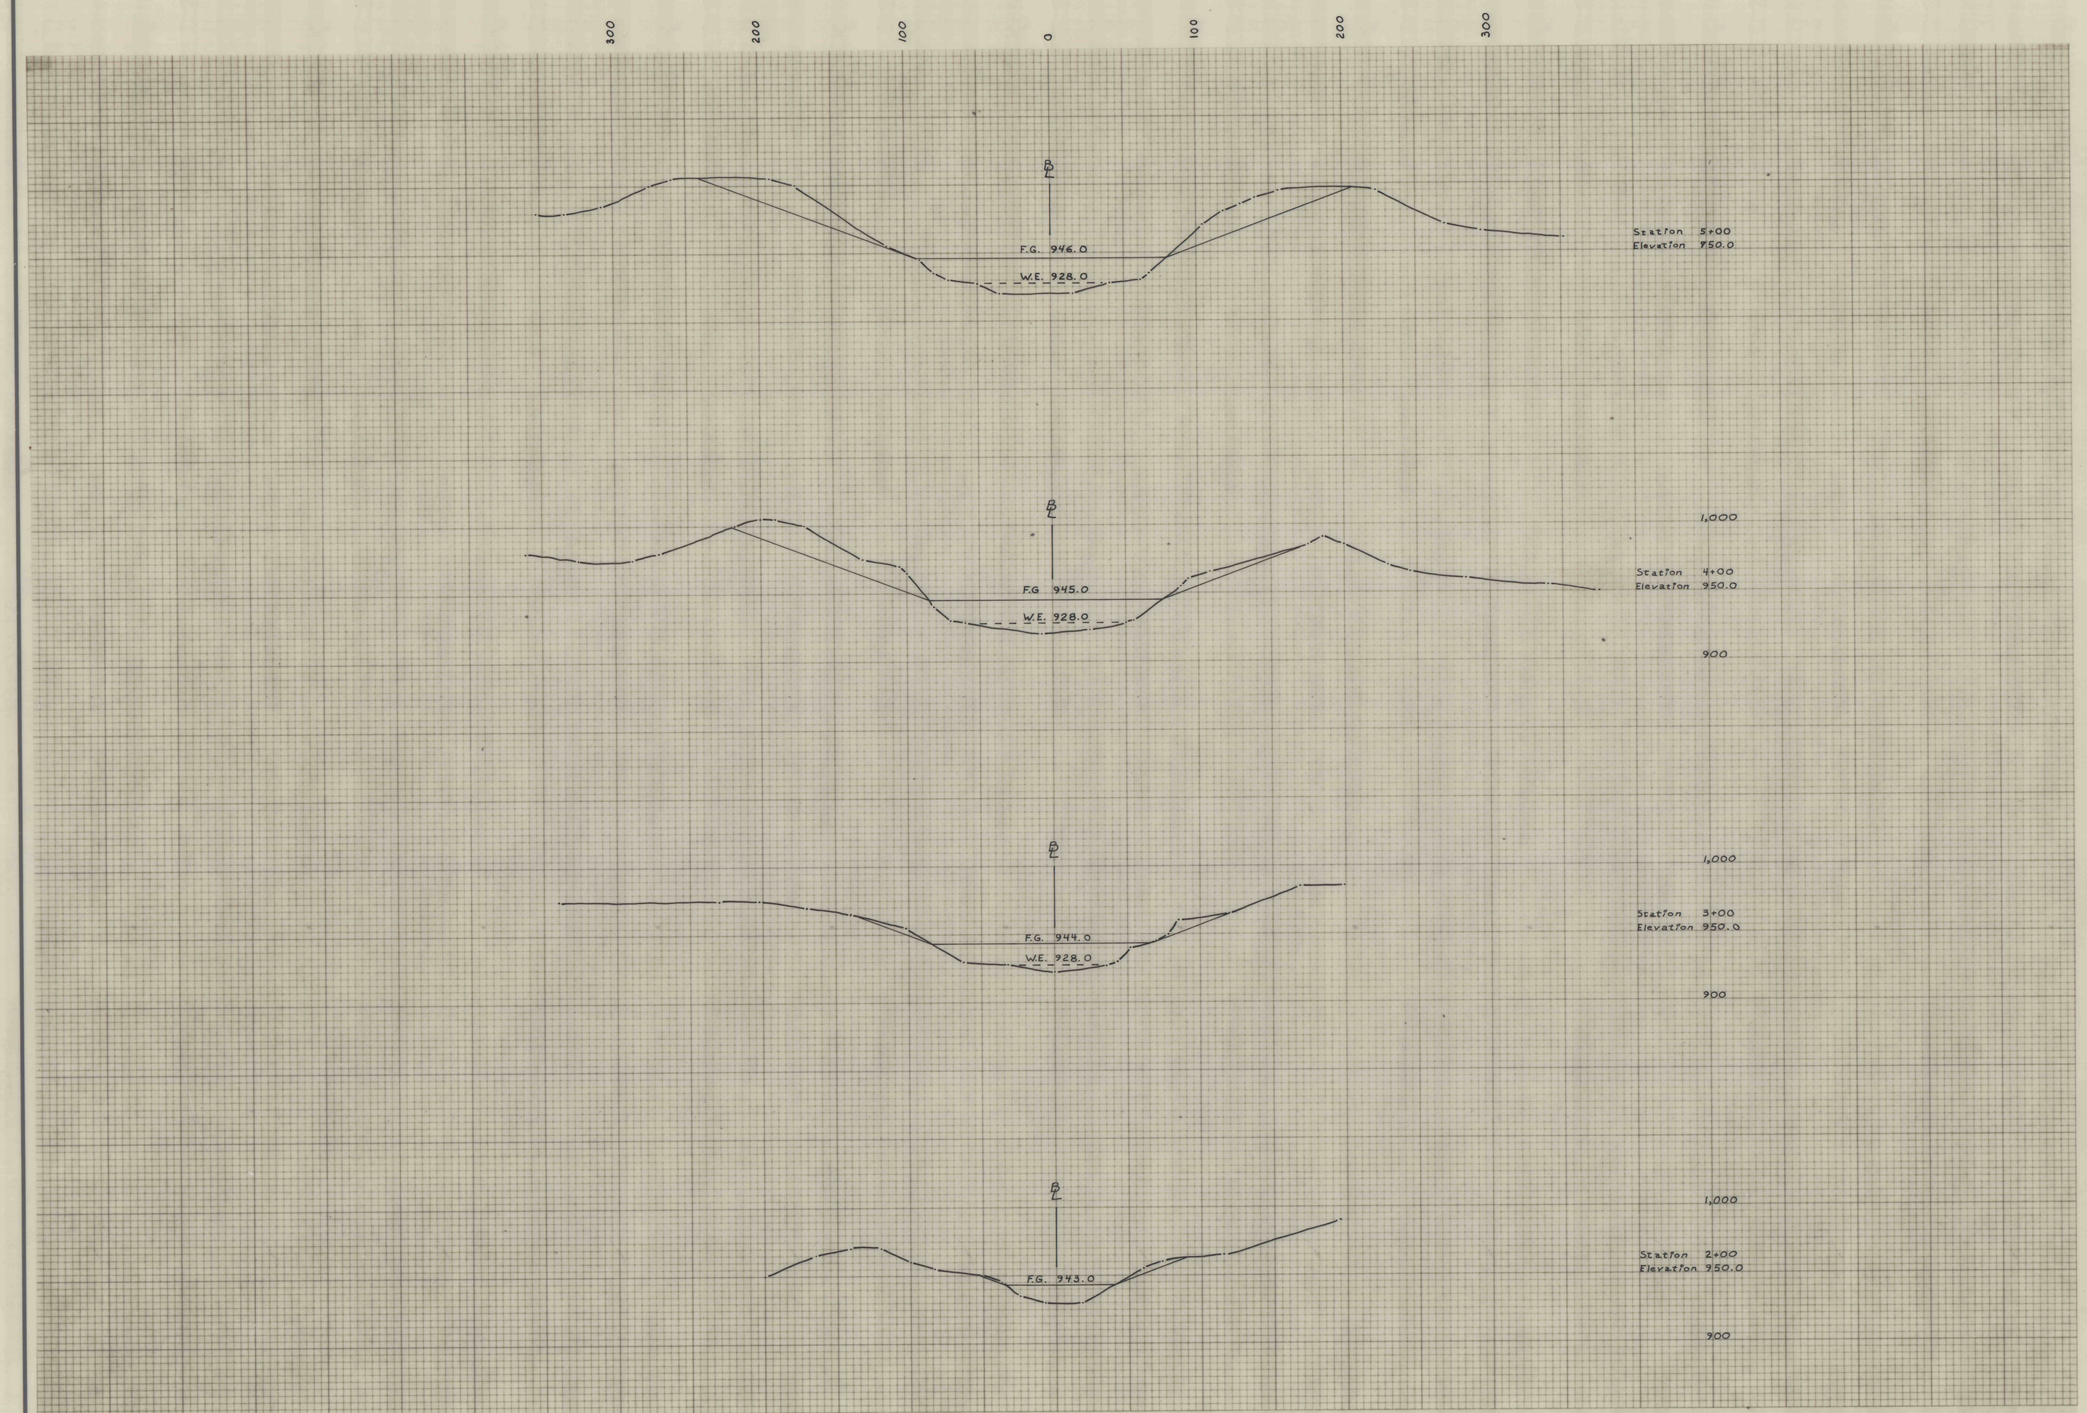

NO	DATE	REVISION	APPR

SUBMITTED

DESIGNER

APPROVED

DISTRICT OPERATIONS SUPERVISOR, WILKES BARRE

APPROVED

DIRECTOR, BUREAU OF RESOURCES PROGRAMMING

COMMONWEALTH OF PENNSYLVANIA
DEPARTMENT OF ENVIRONMENTAL RESOURCES
OFFICE OF RESOURCES MANAGEMENT

AD-227

STORRS PIT #2

STRIP MINE RECLAMATION PROJECT

DICKSON CITY BORO., LACKAWANNA CO., PA

CROSS SECTIONS 2+00 To 5+00

DRAWN BY	DATE 12-12-80	DRAWING NO
CHECKED BY	SCALE 1in. = 50ft	6 of 7

1-231