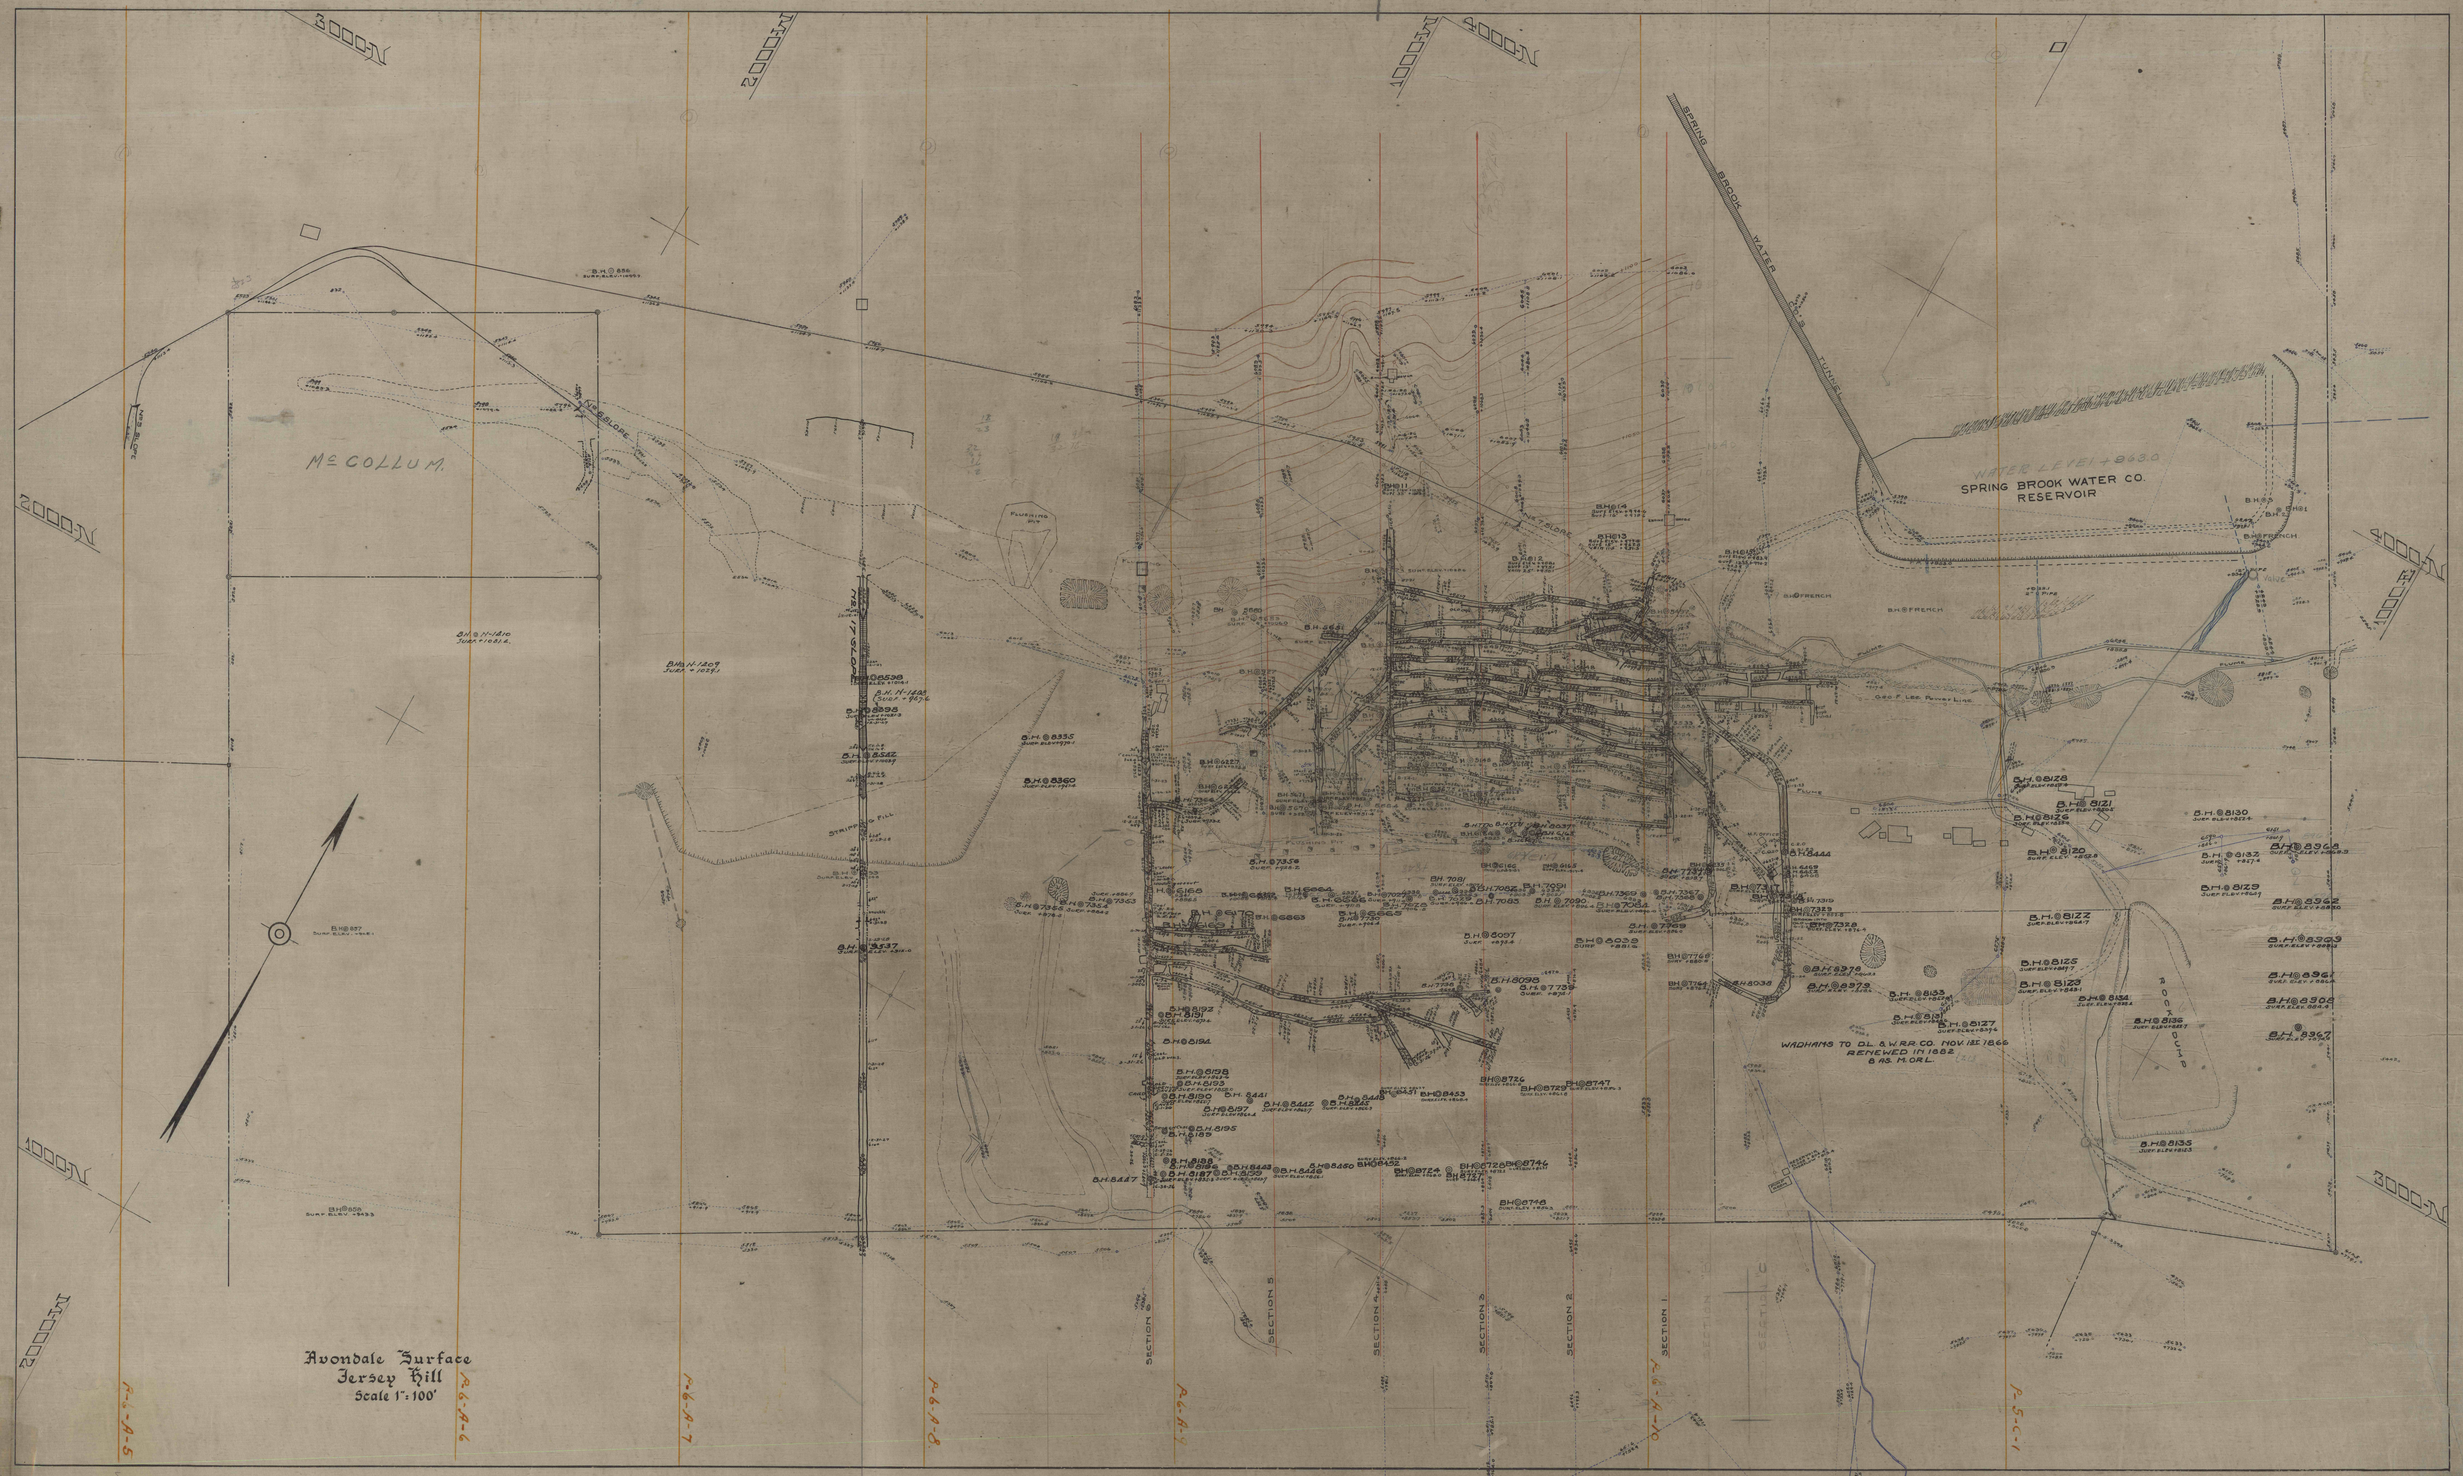
McCOLLUM.
SPRING BROOK WATER CO.
RESERVOIR
WATER LEVEL +863.0
SPRING BROOK WATER CO. TUNNEL
WADHAMS TO D.L. & W.R.R. CO. NOV. 1ST 1866
RENEWED IN 1882
6 AS. M.O.R.L.
SECTION 6
SECTION 5
SECTION 4
SECTION 3
SECTION 2
SECTION 1
Avondale Surface
Jersey Hill
Scale 1" = 100'