DISTRICT	COUNTY	ROUTE	SEC.	SHEET
4-0	LUZERNE	9	15	3 of 15

Plymouth Township

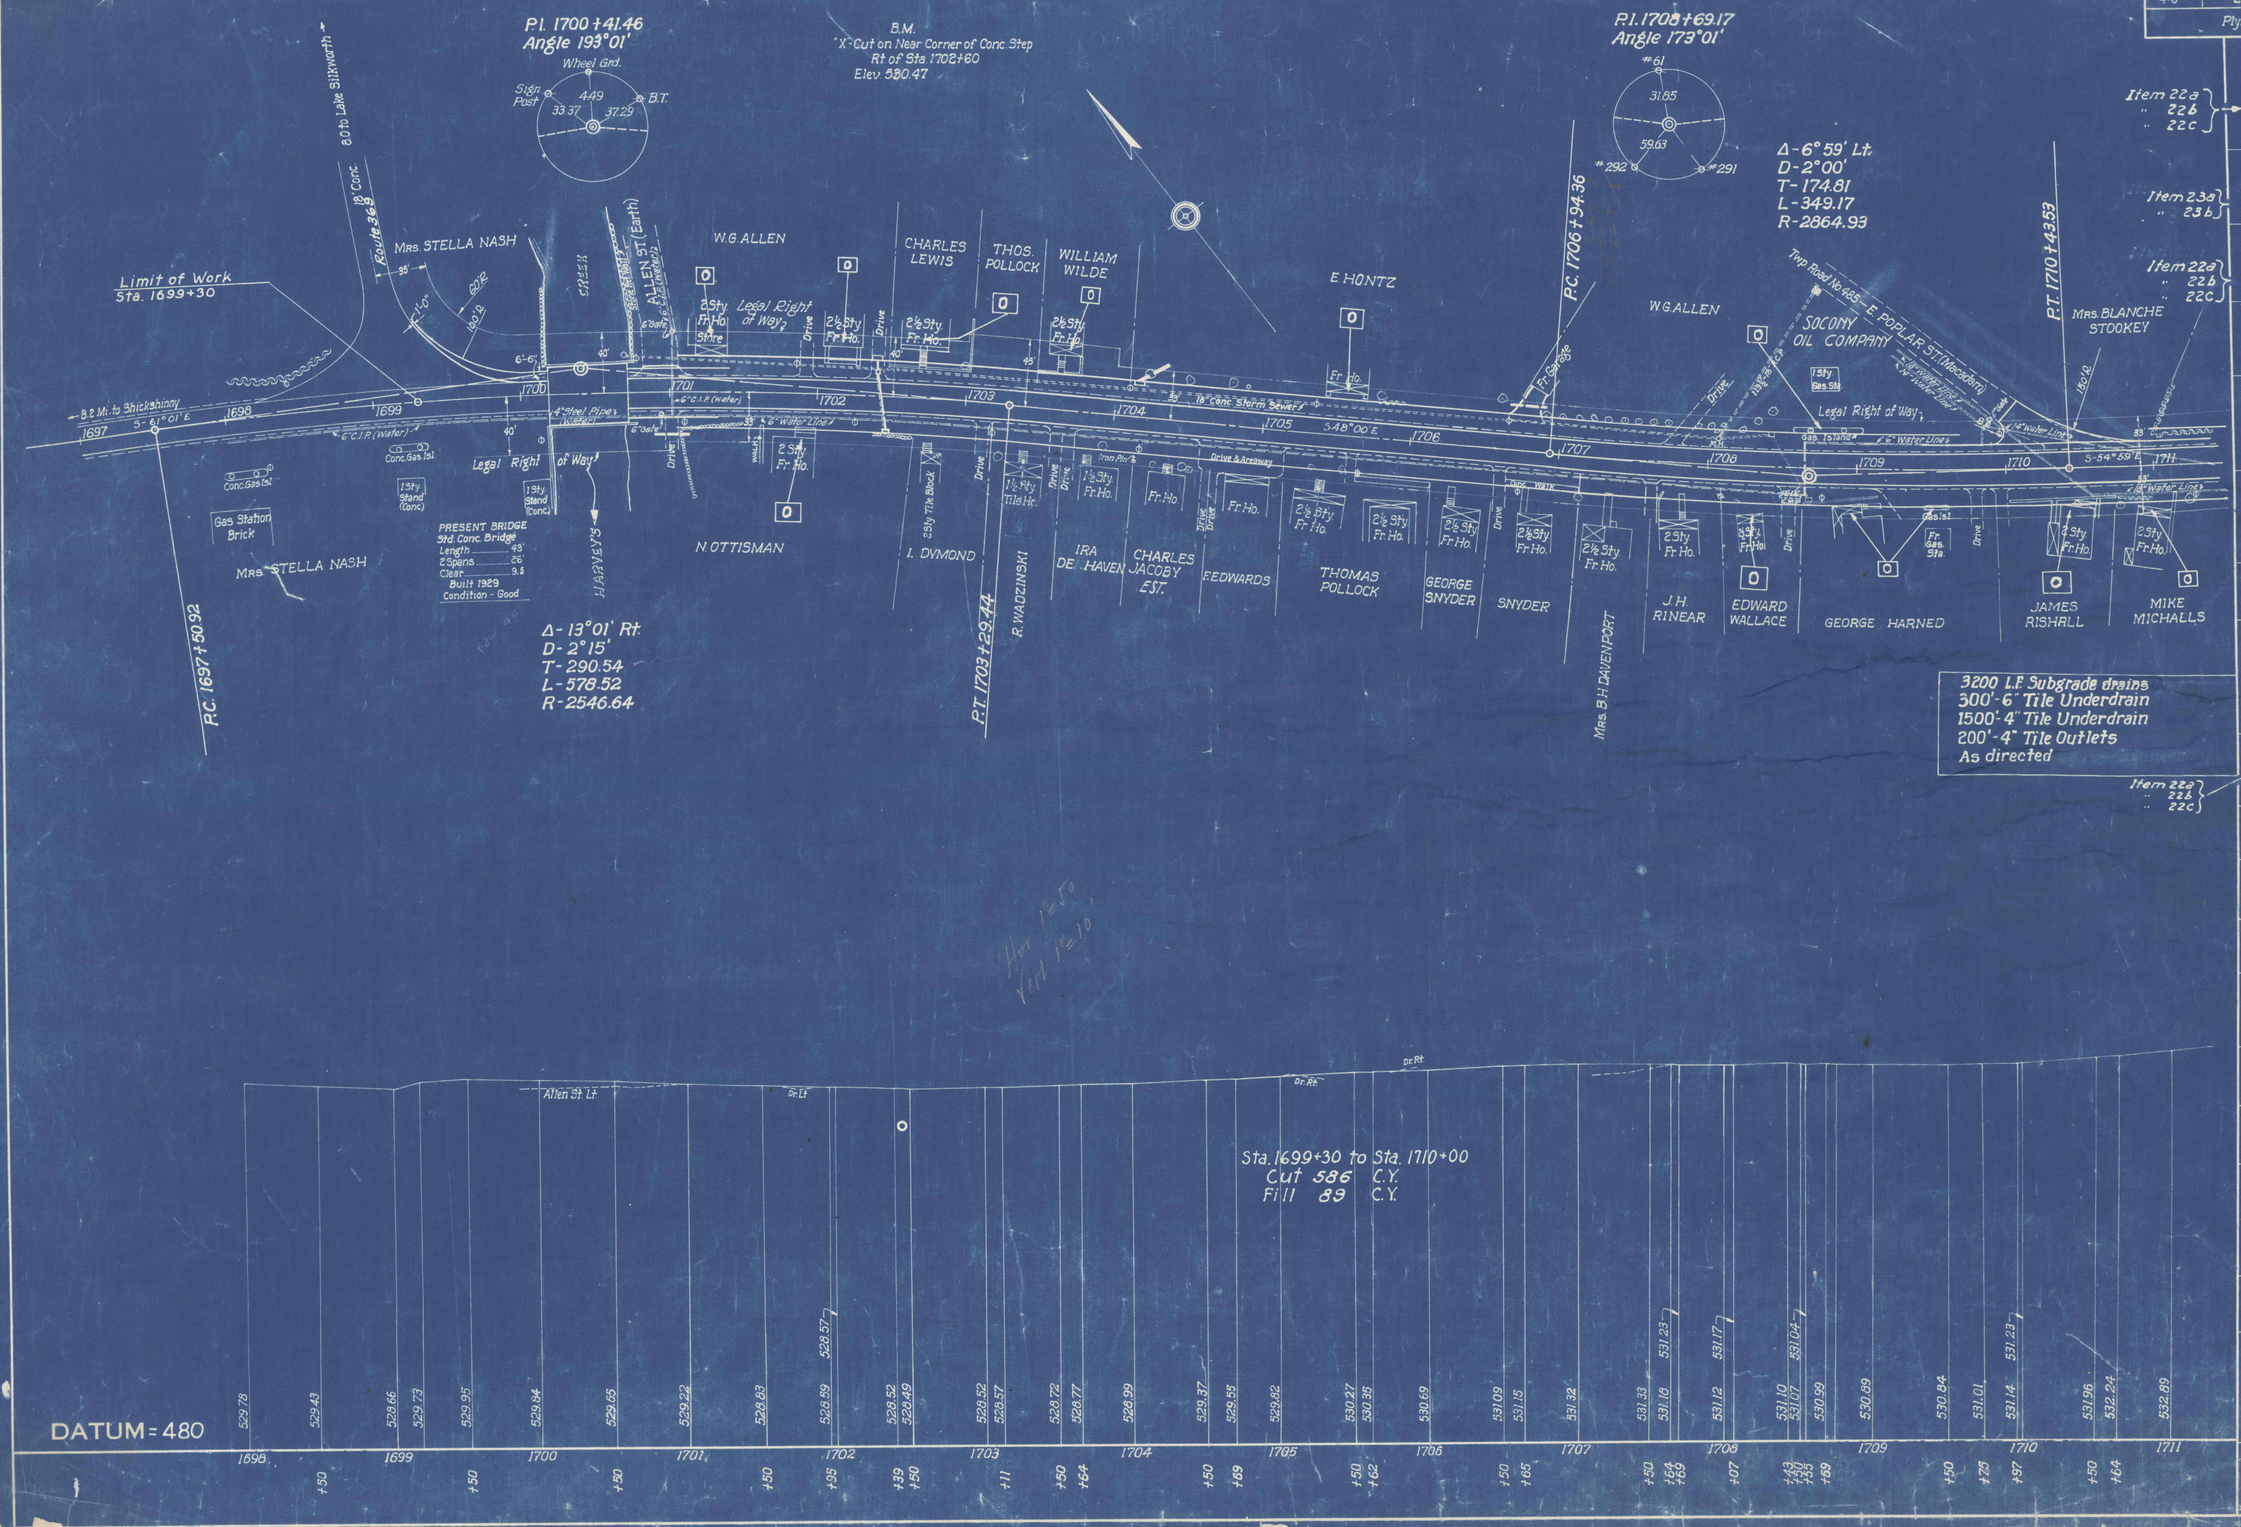

REQUIRED LIST

Sta. 1699+30 to Sta. 1700+18
30 S.Y. 9" Uniform R.C. Pave
Flare pave from 1' to 6.5'.
(Item 22a, 22b, 22c)

Sta. 1700+52
Resurface Present Bridge
129 S.Y. R.C. Conc. Wear. Surf. for Br. Floor
9 C.Y. Class 1 Excav.
(Item 23a, 23b)

Sta. 1700+72 to Sta. 1700+92
9 C.Y. Exc. Cl. 1 - Old Pave Removal
45 S.Y. 9" Unif. R.C. Pave for replacement
(Item 22a, 22b, 22c)

Sta. 1701+00
3 C.Y. Fill - Drive Approach Rt.
26'-12" C.M.P. across Drive Rt.

Sta. 1701+00
5 C.Y. Exc. Cl. 1 - Street Approach Lt.
3 S.Y. 6" x 6" P.I. Conc. Pave
27' x 1' Apron Lt.

Sta. 1702+45
48'-15" R.C.P.
1-"E" Inlet Rt.
1-"E" Inlet using existing castings Lt.
0.6 C.Y. "B" Conc. to Cover Present Inlet

Sta. 1703+10
5 C.Y. Exc. Cl. 1 Drive Approach Rt.

Sta. 1704+10
20'-15" R.C.P.
1-"E" Inlet Lt.
Connect to present Storm Sewer to provide Drainage for Pocket.

Sta. 1702+20 to Sta. 1702+70
112 S.Y. 9" Unif. R.C. Pave for replacement.
28 C.Y. Exc. Cl. 1 - Old Pave Removal
(Item 22a, 22b, 22c)

Sta. 1700+72 to Sta. 1701+00
Flare Shoulder Lt. and Rt. 3.5' to 8.0'.

Sta. 1704+69 to 1705+10
30 C.Y. Exc. Cl. 1 - Dr. Approach Rt.

Sta. 1705+62
5 C.Y. Exc. Cl. 1 - Drive Rt.

Sta. 1706+65
2 C.Y. Fill - Drive Lt.
26'-12" C.M.P. across Drive Lt.

Sta. 1707+64
5 C.Y. Exc. Cl. 1 - Drive Rt.

Sta. 1708+05
1-Set Reset Manhole Castings Lt.

Sta. 1708+55
Pipe across Dr. Rt. to remain in place

Sta. 1708+40
1 Vert. Ft. Rebuilt Inlet Lt.

Sta. 1708+65
1-Set Reset Inlet Castings Rt.

Sta. 1710+50
Intersection Lt.
159 S.Y. 8" N.S.B. Type "B" or C.A. Base Cs
153 S.Y. 2" Bit. Surf. Course HE-1
38 C.Y. Exc. Cl. 1

TRACED BY
FINAL BY