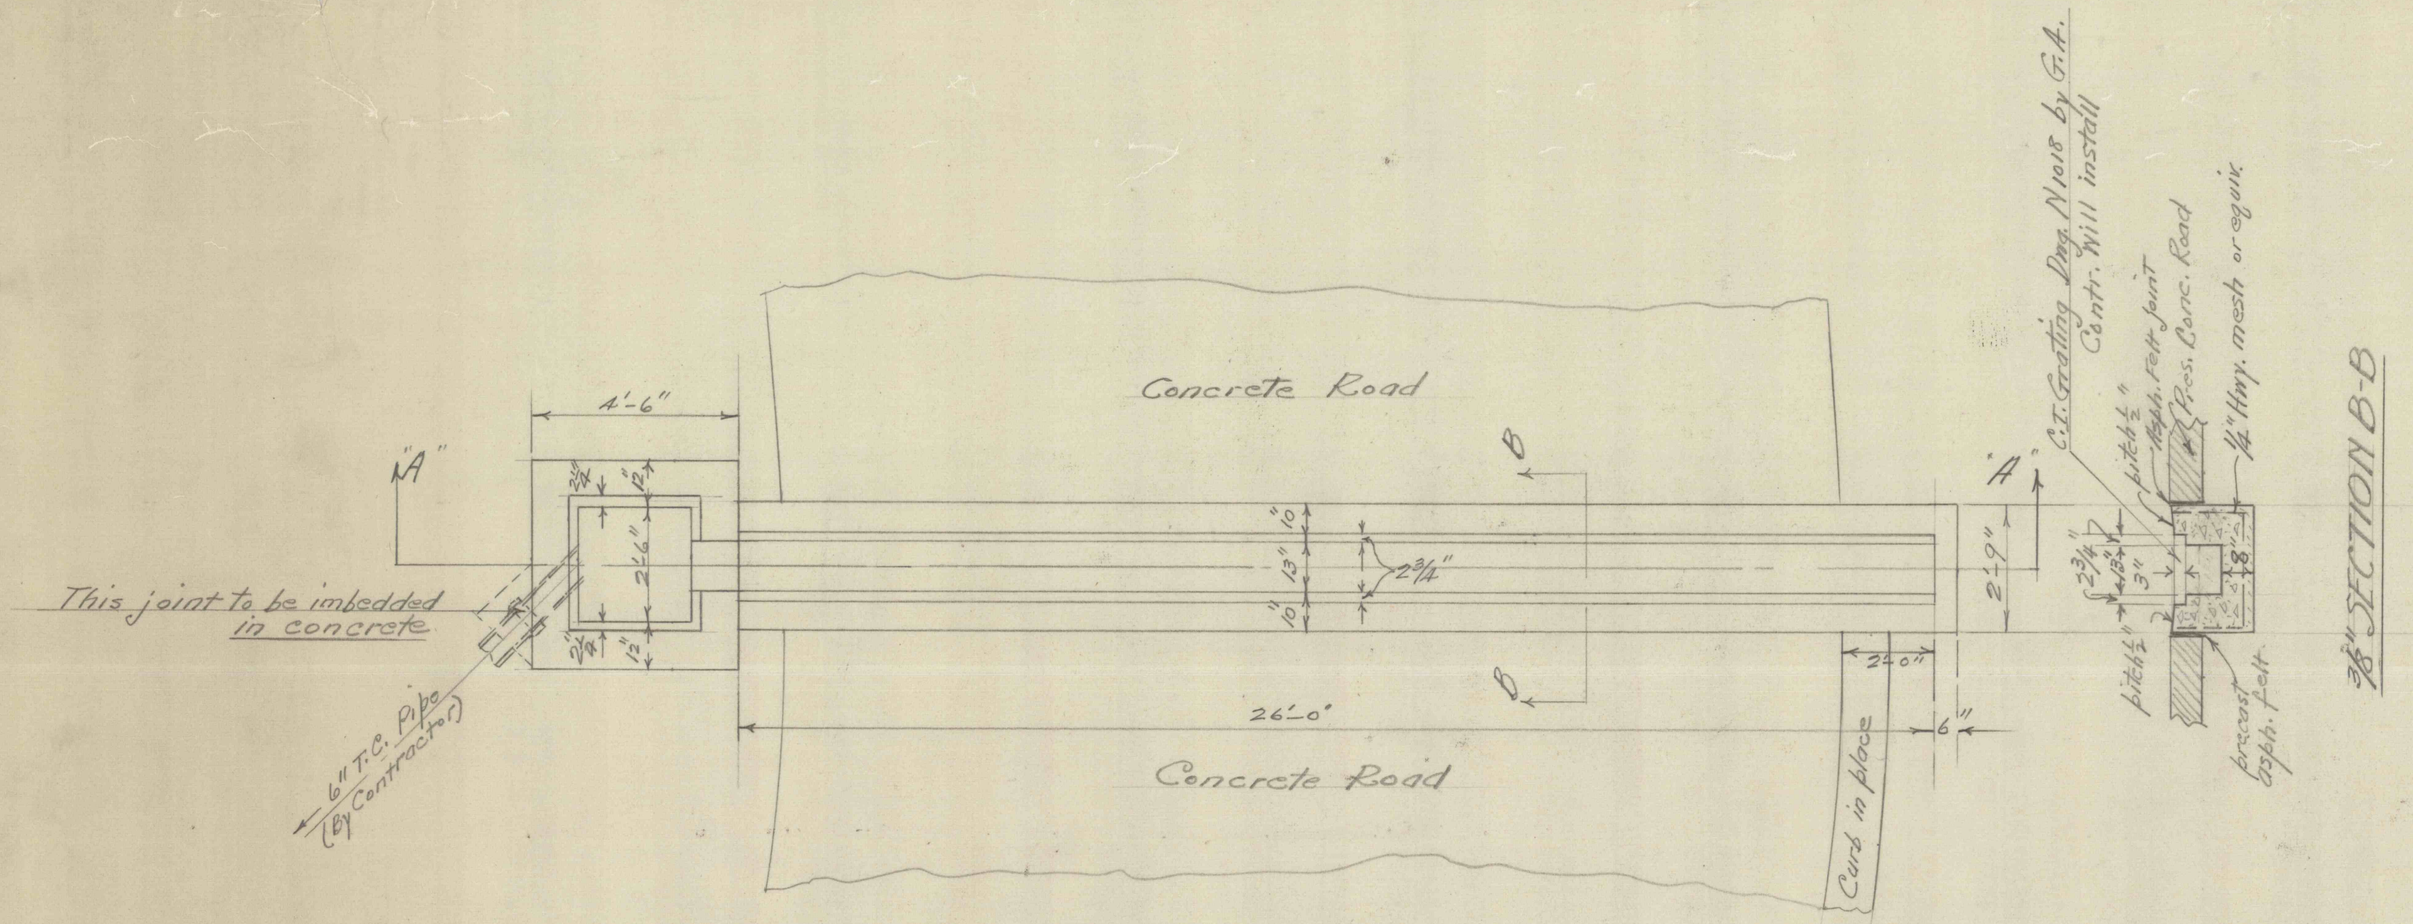

3/8" PLAN

All Concrete 1:2:4

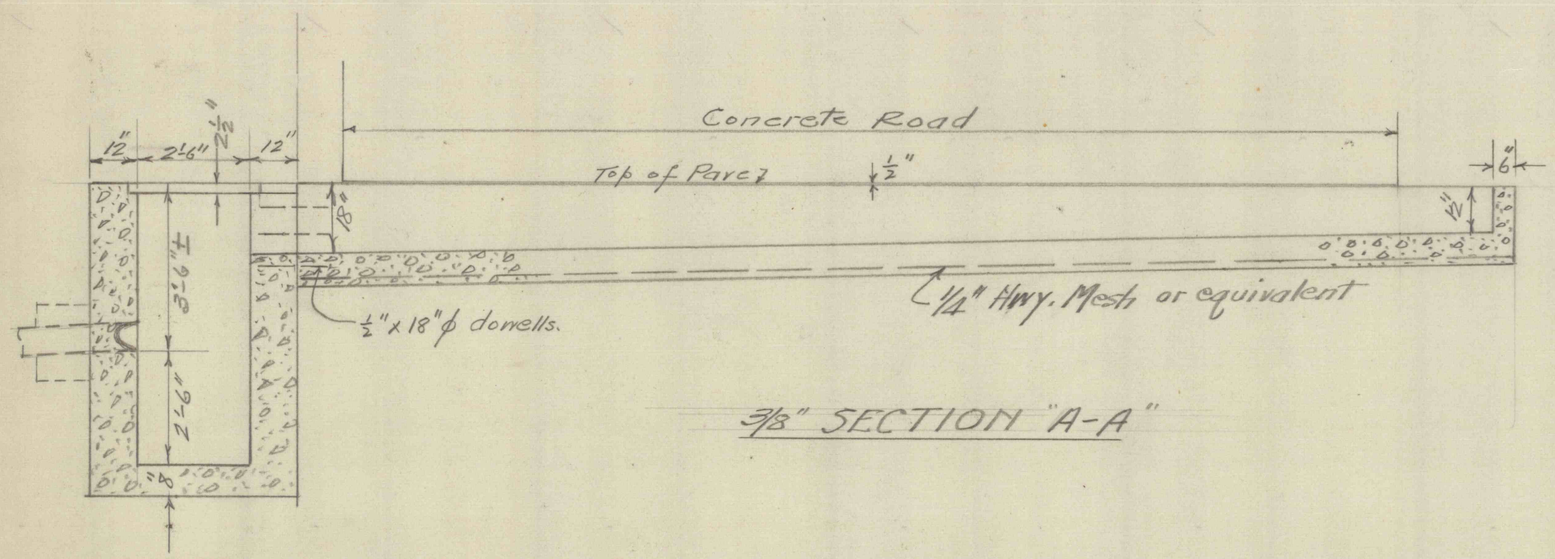

3/8" SECTION "A-A"

MAINT. No 1532

LANCE COLLIERY

PROPOSED DRAIN ACROSS PAVED ROAD NEAR SAND HOUSE

MAY 1946

SCALE 3/8" = 12"

(See 20' Colly. Yard Map for Location)